
FABRICATION DRAWING FOR STEEL STAIRCASE

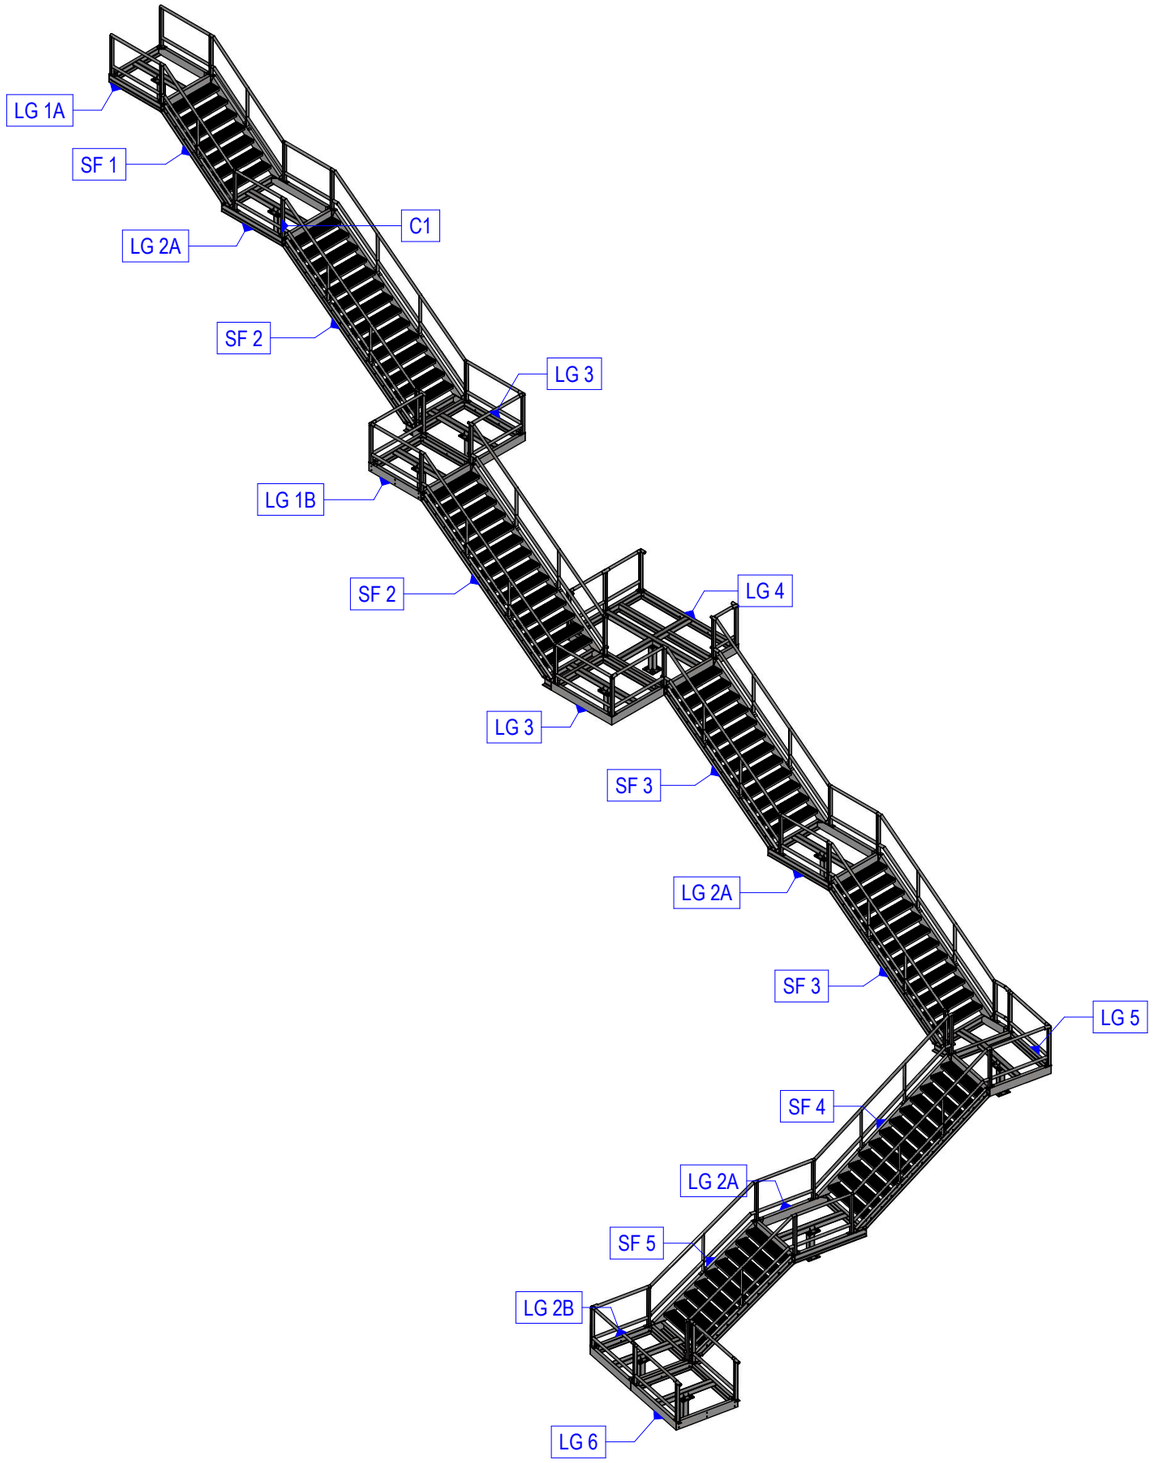

PARTS LIST		
ITEM	**LEGEND**	**DESCRIPTION**
1	LG 1A	LANDING TYPE 1-A (1500 x 1500)
2	LG 2A	LANDING TYPE 2A (1750 x 1500)
3	LG 3	LANDING TYPE 3 (2000 x 1500)
4	LG 1B	LANDING TYPE 1-B (1500 x 1500)
5	LG 4	LANDING TYPE 4 (2800 x 2150)
6	LG 5	LANDING TYPE 5 (1500 x 1500)
7	LG 6	LANDING TYPE 6 (1775 x 1500)
8	SF 1	STAIR FLIGHT - TYPE 1 (1500 x 2000)
9	SF 2	STAIR FLIGHT - TYPE 2 (1500 x 3750)
10	SF 3	STAIR FLIGHT - TYPE 3 (1500 x 3250)
11	SF 4	STAIR FLIGHT - TYPE 4 (1500 x 3000)
12	SF 5	STAIR FLIGHT - TYPE 5 (1500 x 2250)
13	C1	POST SUPPORT
14	LG 2B	LANDING TYPE 2B (1750 x 1500)
37		

DESIGN CRITERIA


THE DESIGN OF THE STRUCTURES UNDER THE CRITERIA AS LISTED BELOW:


APPLICABLE CODES


- AS 1170.0:2002 - PART 0: GENERAL PRINCIPLES
- AS 1170.1:2002 - PART 1: PERMANENT, IMPOSED AND OTHER ACTIONS
- AS 1170.2:2021 - PART 2: WIND LOAD ACTIONS
- AS 4055:2021 - WIND LOADS FOR HOUSING
- AS 4100:2020 - STEEL STRUCTURES


[redacted]


Reg.	Date
	18/06/2025

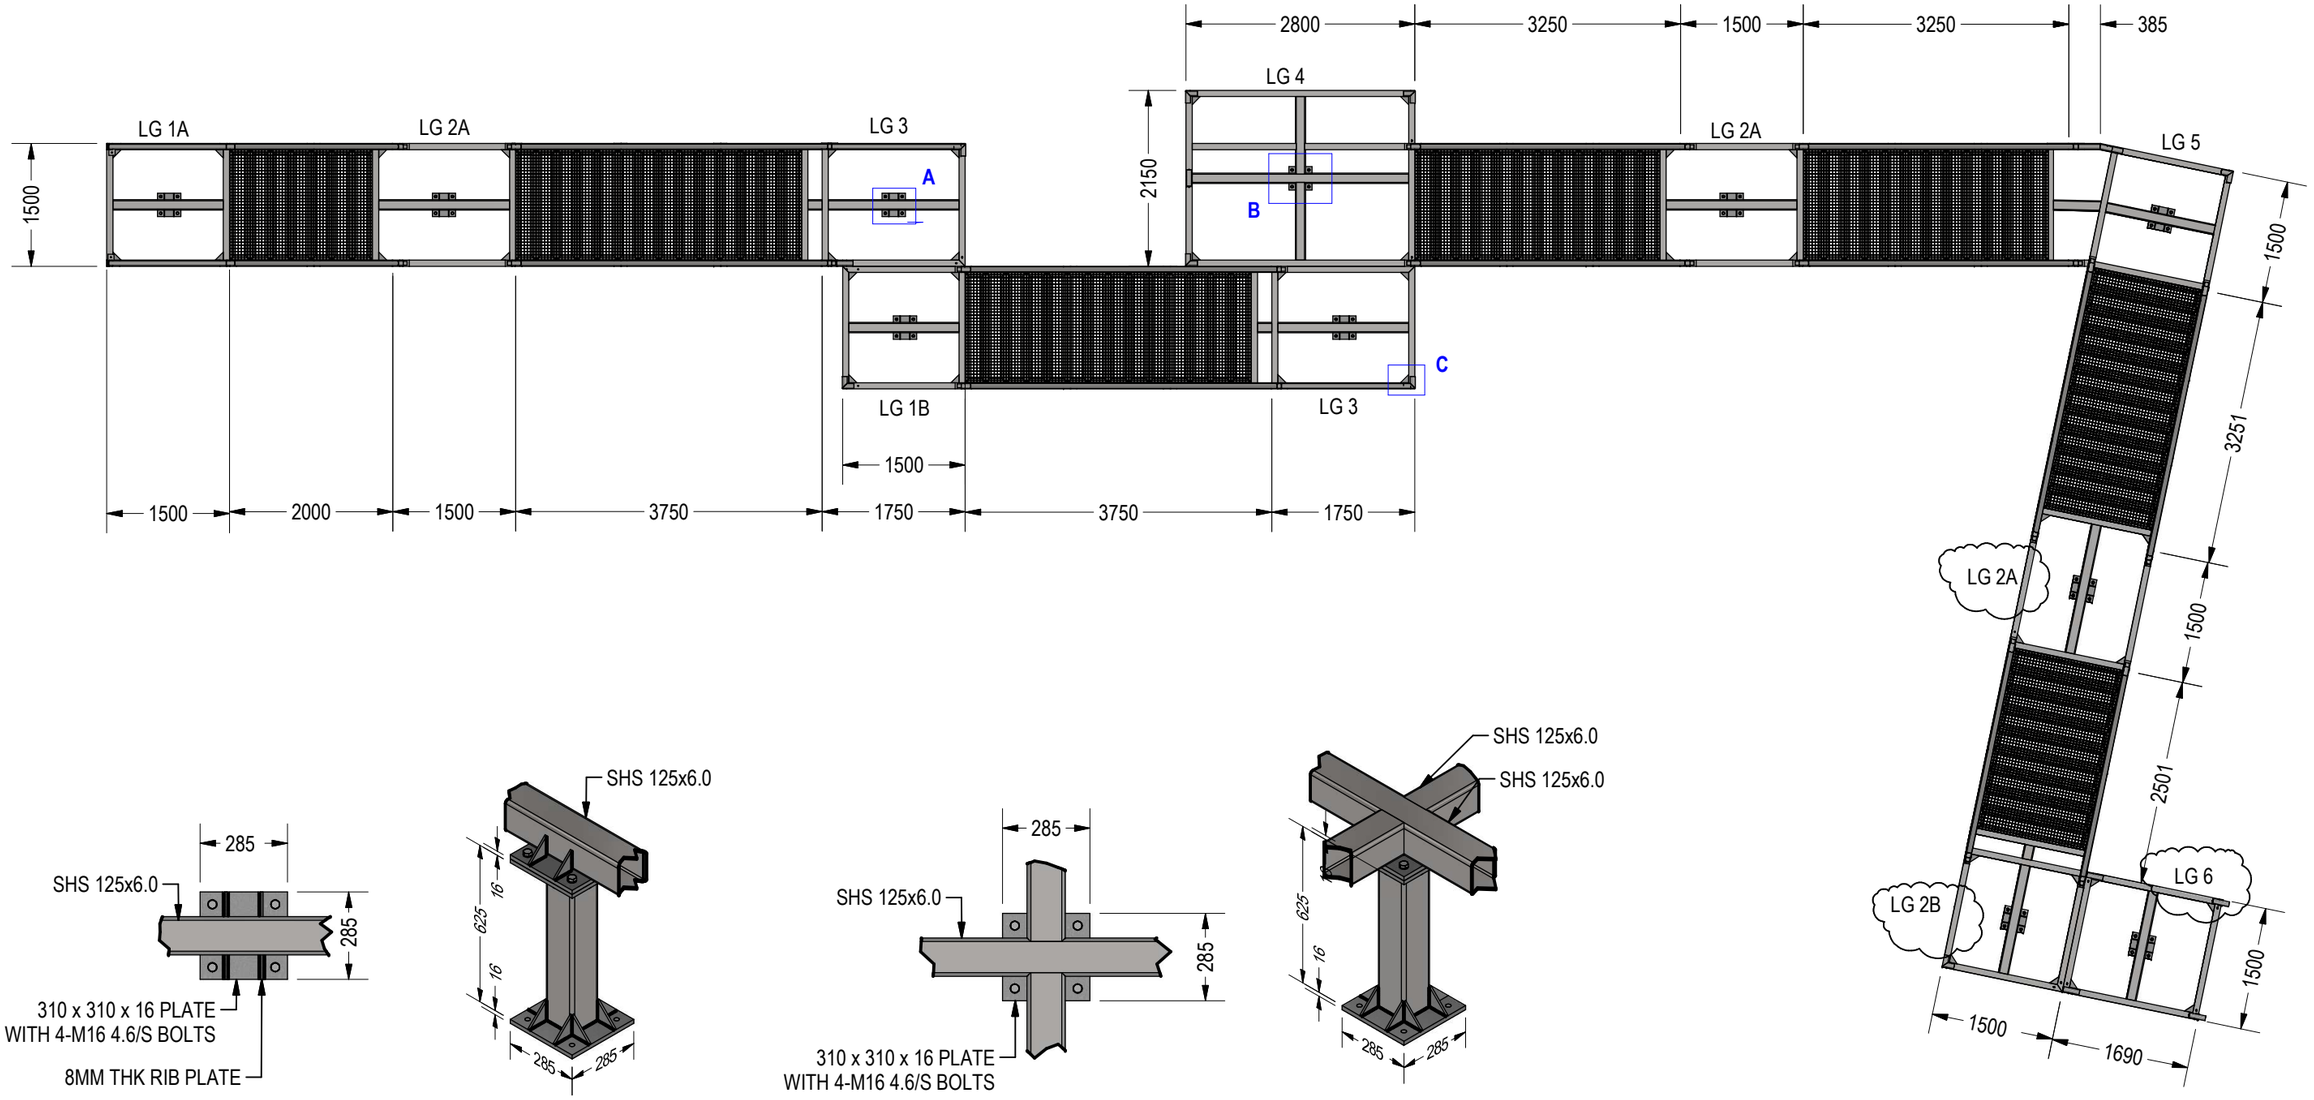


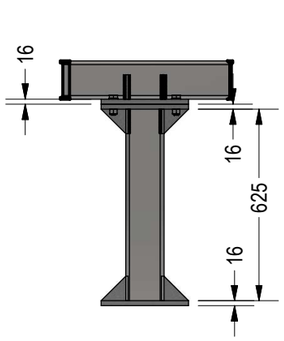


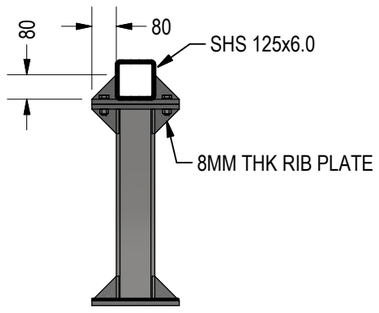

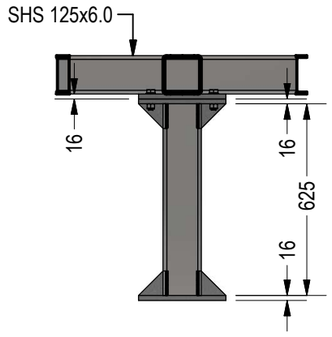

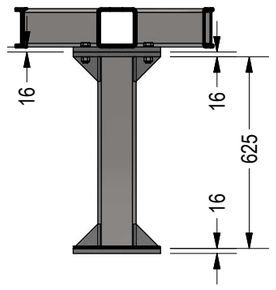

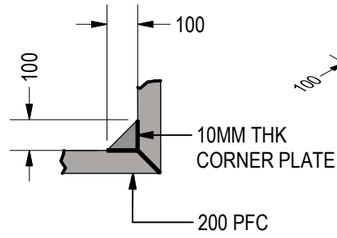

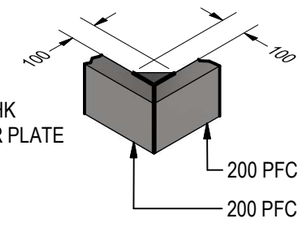


DETAIL A
SCALE 1:20

DETAIL B
SCALE 1:20

DETAIL C
SCALE 1:20

Reg.	Date
	18/06/2025

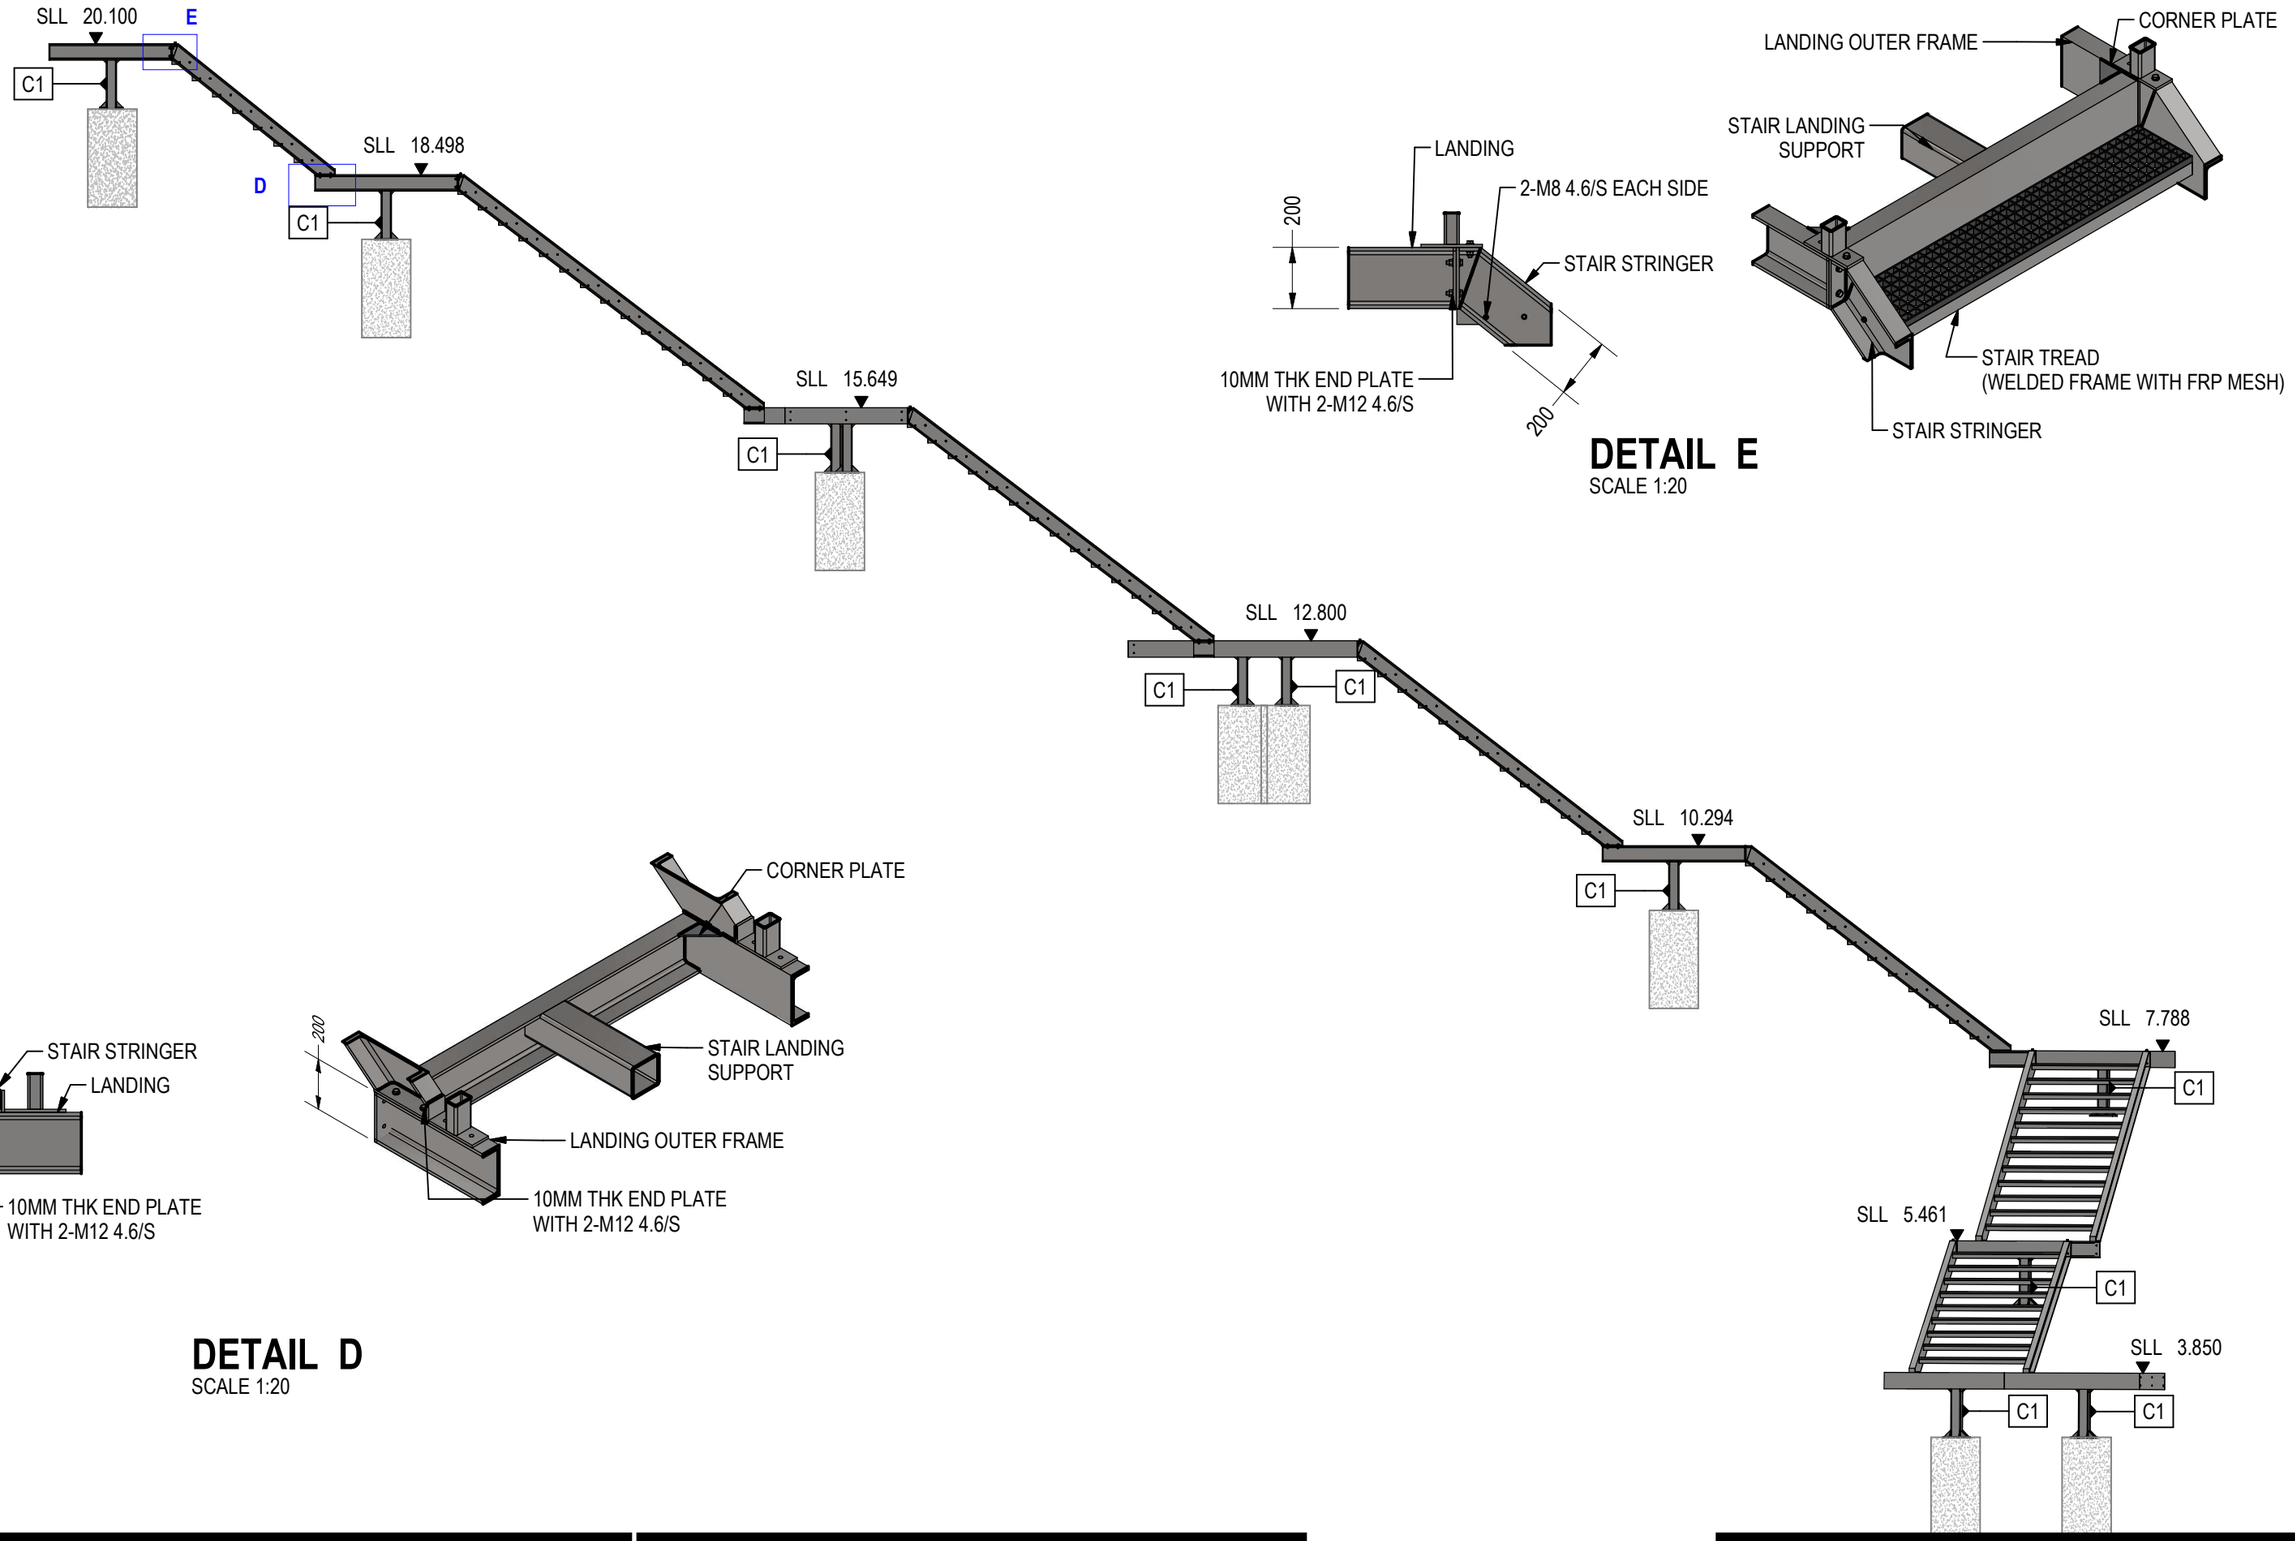


DETAIL E
SCALE 1:20


DETAIL D
SCALE 1:20


Reg.	Date
	18/06/2025

MATERIAL LIST

MARK	SECTION PROPERTY	LENGTH	UNIT	QTY	TOTAL QTY
C1	SHS 125x6.0	625 mm	1	11	11
BP1	PL 285x285x16	N/A	2	11	22
SP1	PL 80x80x8	N/A	16	11	176

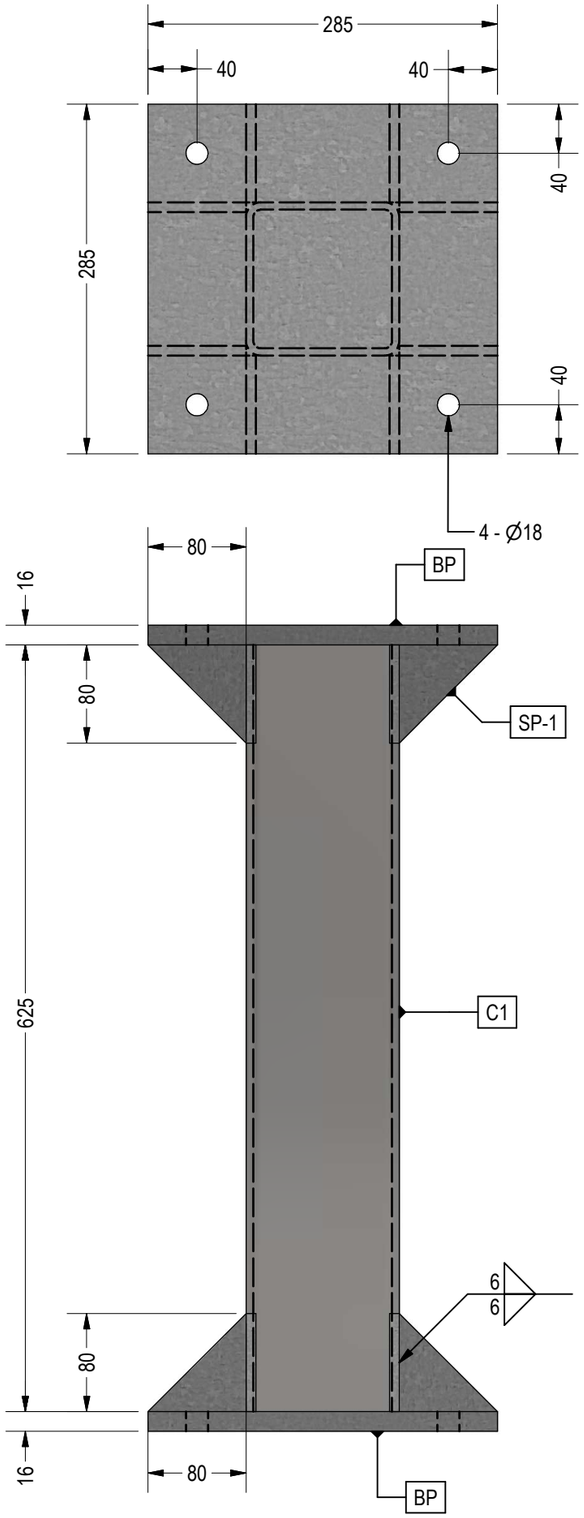

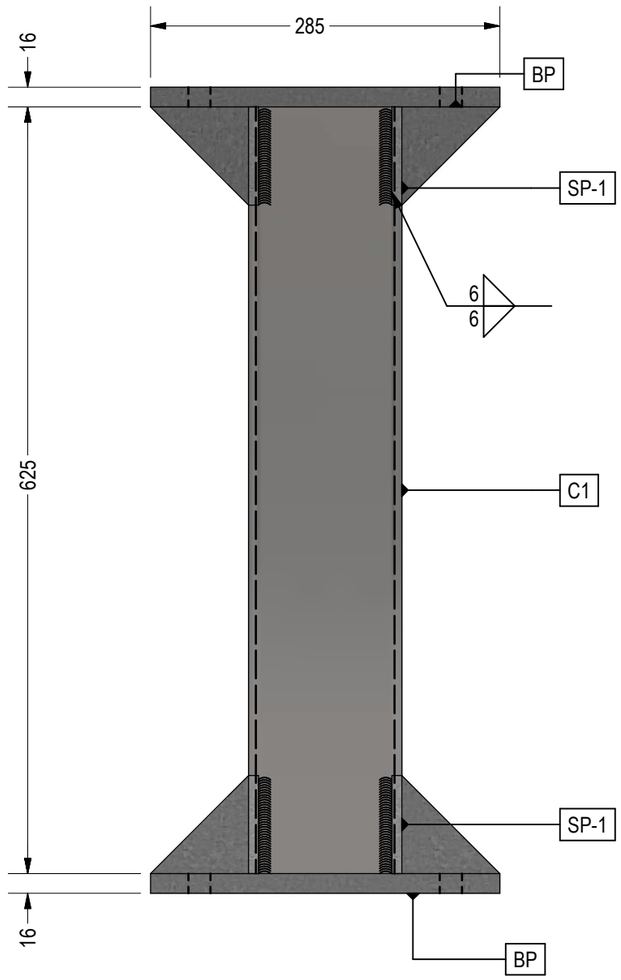


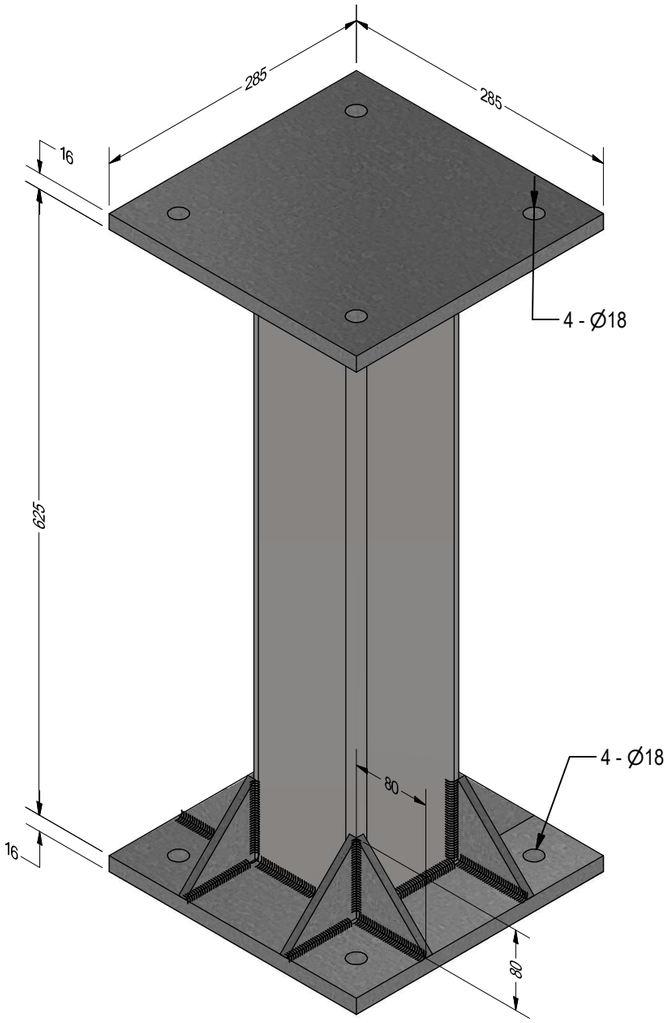



Reg.	Date
	09/06/2025


MATERIAL LIST

MARK	SECTION PROPERTY	LENGTH	UNIT	QTY	TOTAL QTY
B1-A	200 PFC	1350 mm	2	1	2
B1-B	200 PFC	1500 mm	2	1	2
B2	SHS 125x6.0	1488 mm	1	1	1
SP1	PL 80x80x8	N/A	4	1	4
BP1	PL 285x285x16	N/A	1	1	1
CP1	PL 100x100x10	N/A	4	1	4
EP1	PL 75X200X10	N/A	4	1	4

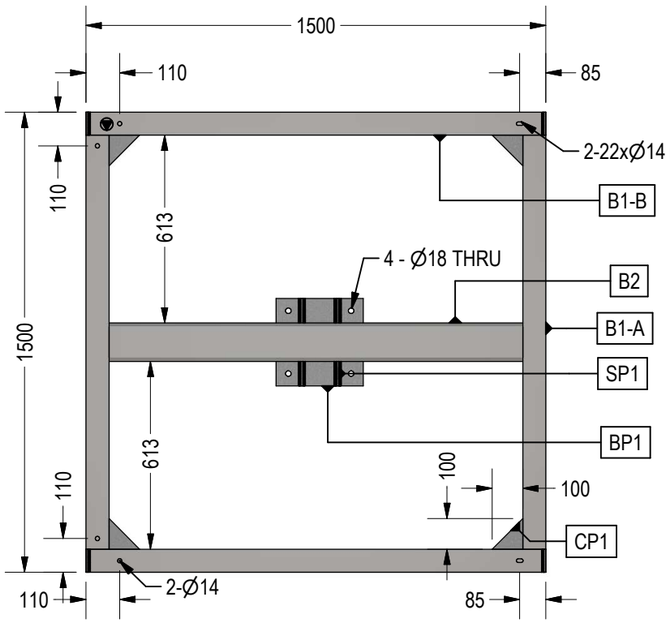


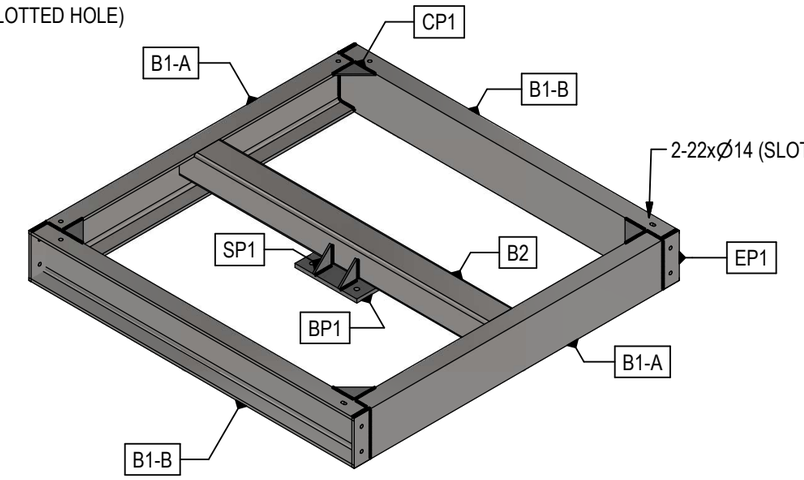

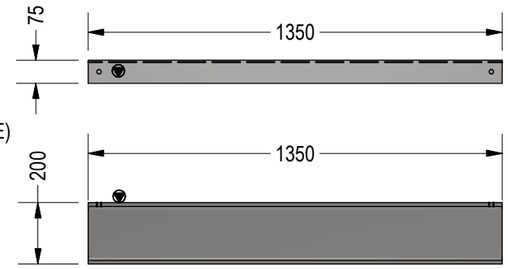


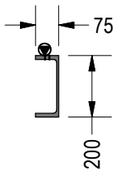



B1-A
SCALE 1:20

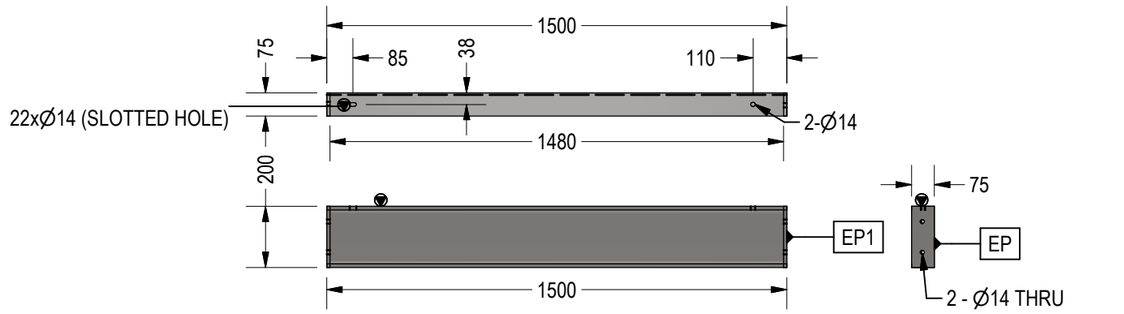



B1-B
SCALE 1:20

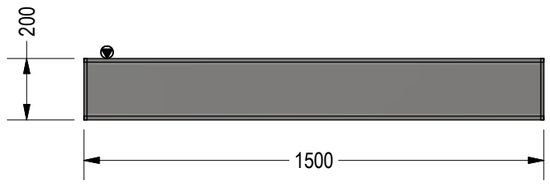

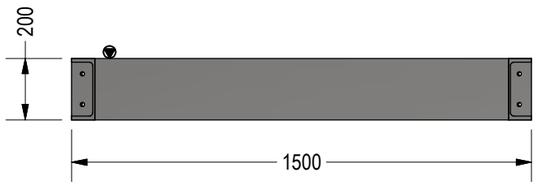

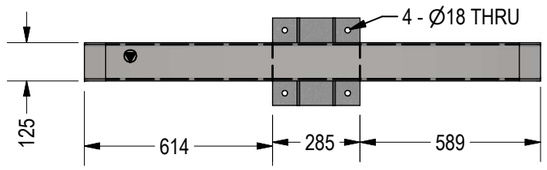

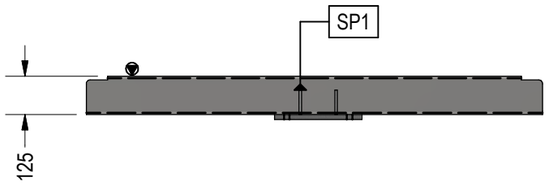

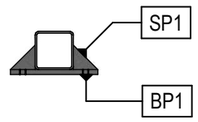



B2
SCALE 1:20

[redacted]

Reg.	Date
	09/06/2025


[redacted]

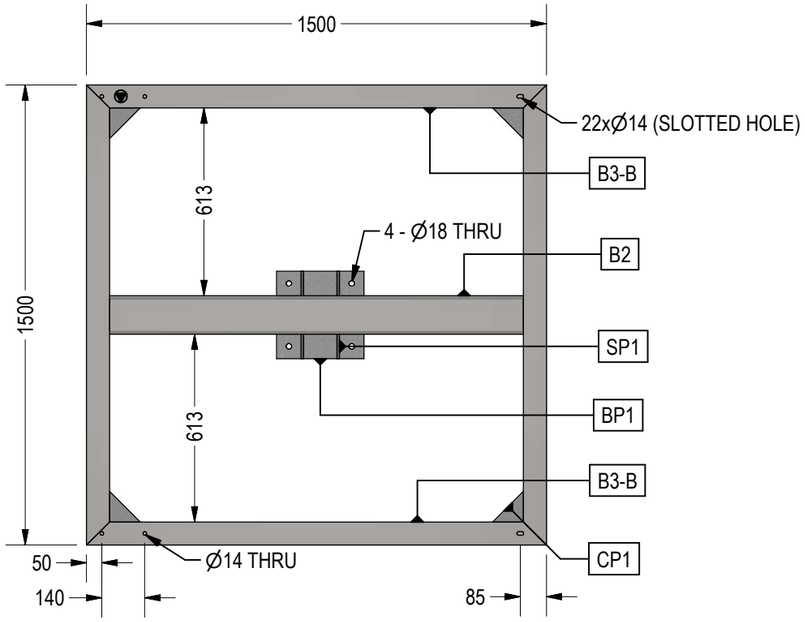


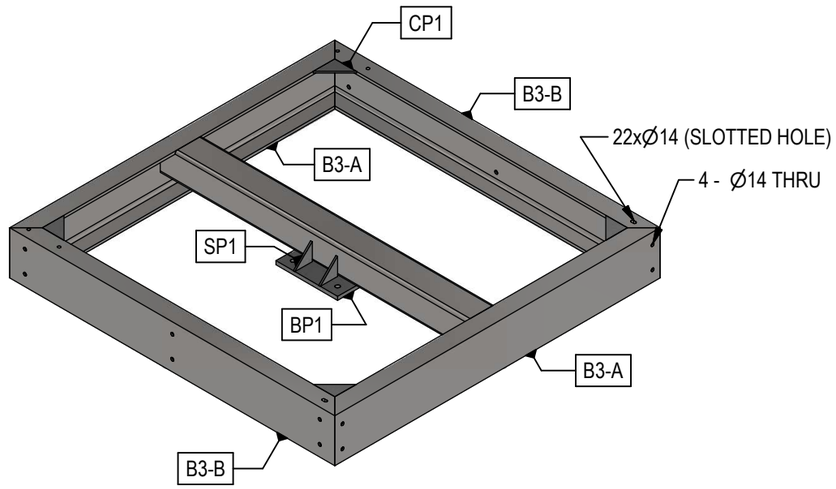


MATERIAL LIST


MARK	SECTION PROPERTY	LENGTH	UNIT	QTY	TOTAL QTY
B3-A	200 PFC	1500 mm	2	1	2
B3-B	200 PFC	1500 mm	2	1	2
B2	SHS 125x6.0	1488 mm	1	1	1
SP1	PL 80x80x8	N/A	4	1	4
BP1	PL 285x285x16	N/A	1	1	1
CP1	PL 100x100x10	N/A	4	1	4
EP1	PL 75X200X10	N/A	4	1	4

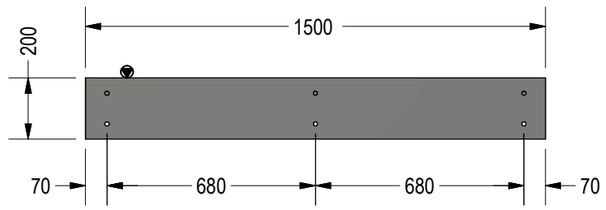

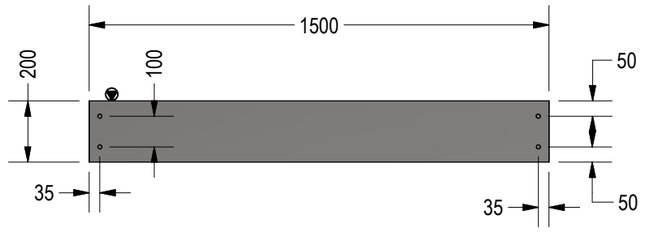


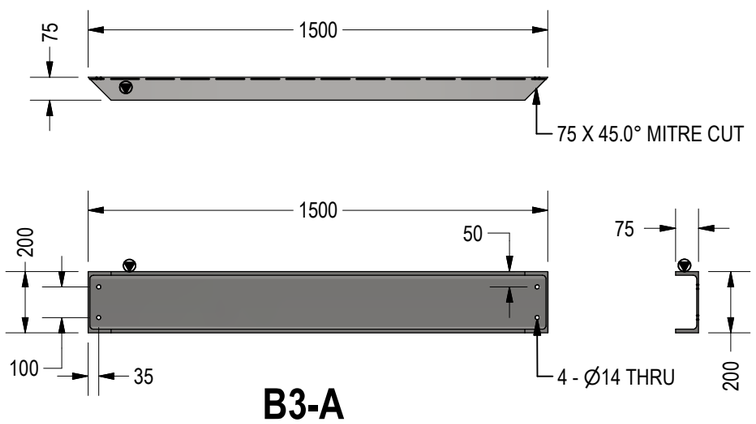

B3-A
SCALE 1:20

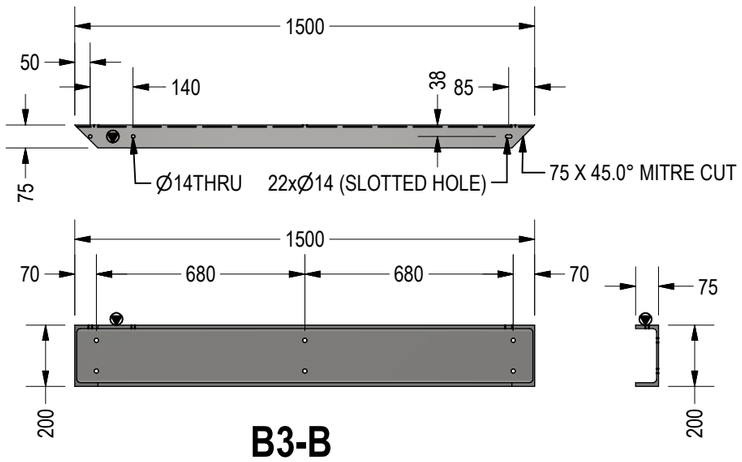


B3-B
SCALE 1:20

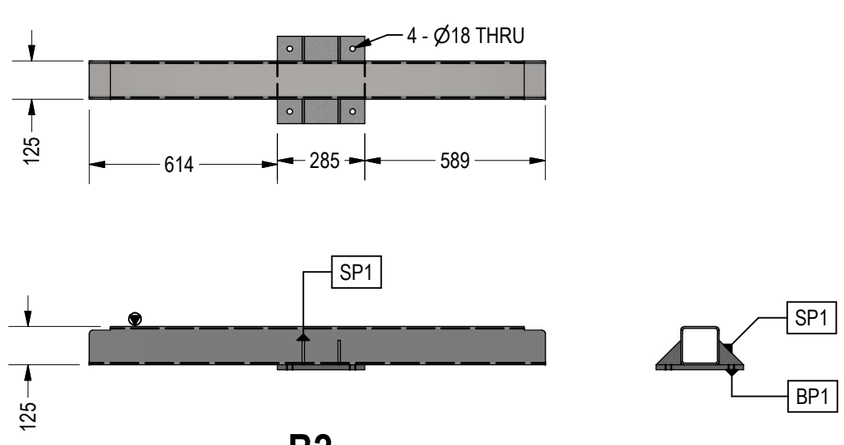



B2
SCALE 1:20


	Reg.	Date
		09/06/2025


MATERIAL LIST					
MARK	SECTION PROPERTY	LENGTH	UNIT	QTY	TOTAL QTY
B5-A	200 PFC	1730 mm	2	3	6
B5-B	200 PFC	1350 mm	2	3	6
B4	SHS 125x6.0	1738 mm	1	3	3
SP1	PL 80x80x8	N/A	4	3	12
BP1	PL 285x285x16	N/A	1	3	3
CP1	PL 100x100x10	N/A	4	3	12
EP1	PL 75X200X10	N/A	4	3	12

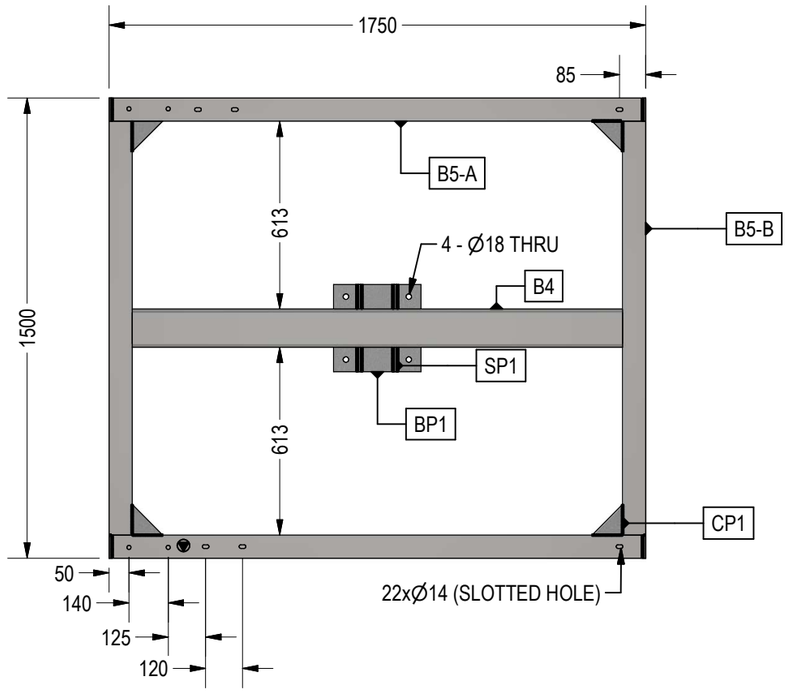


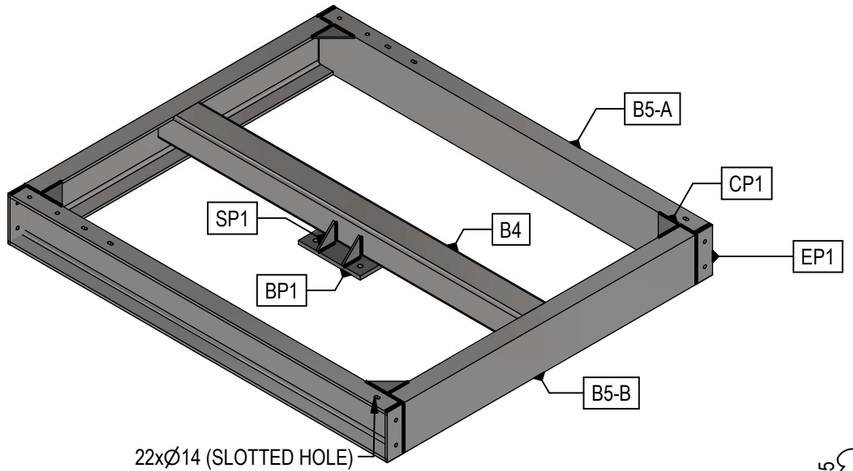

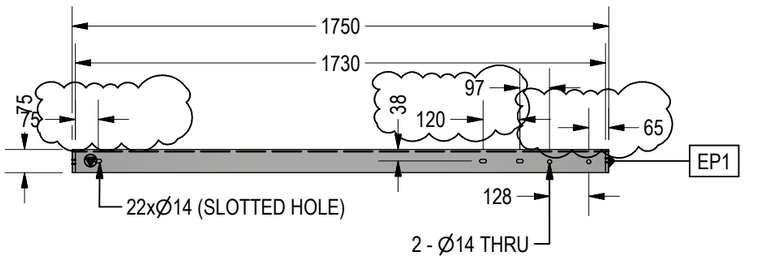


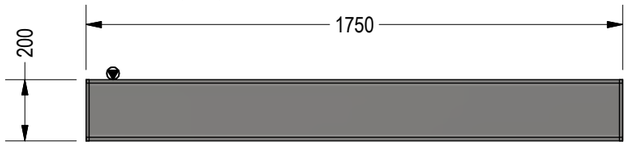

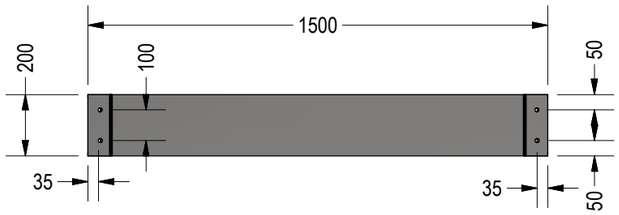


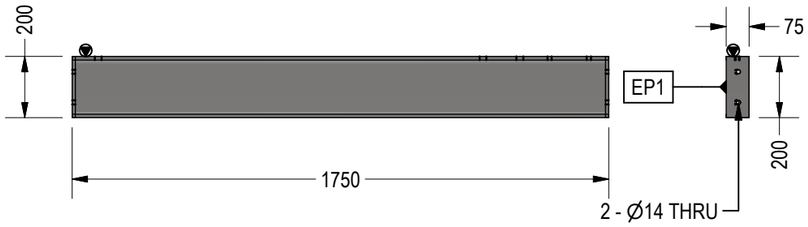



B5-A
SCALE 1:20

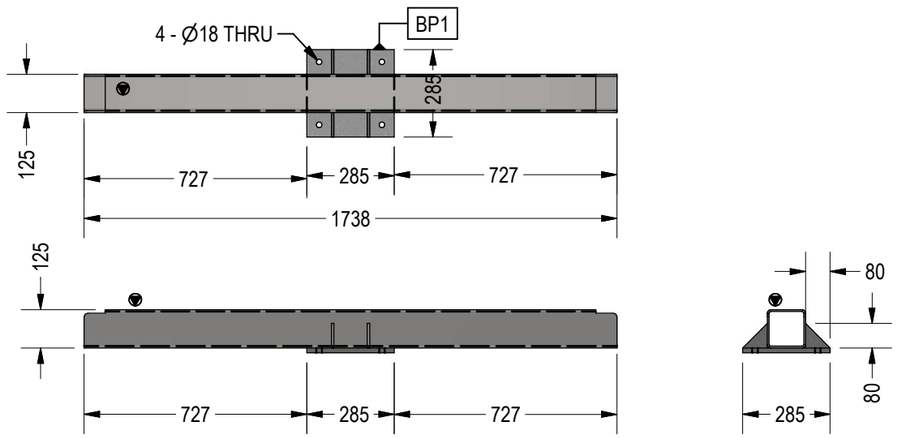

B4
SCALE 1:20

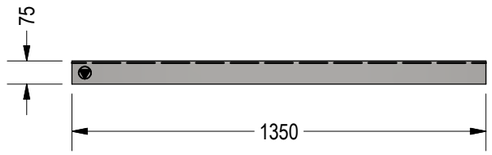

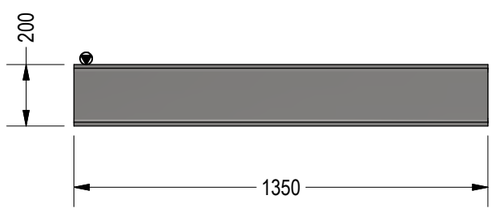

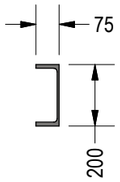



B5-B
SCALE 1:20


Reg.	Date
	09/06/2025


MATERIAL LIST


MARK	SECTION PROPERTY	LENGTH	UNIT	QTY	TOTAL QTY
B6	SHS 125x6.0	1488 mm	1	1	1
B7-A	200 PFC	1500 mm	3	1	3
B7-B	200 PFC	1500 mm	1	1	1
B8	200 PFC	250 mm	2	1	2
B9	200 PFC	1350 mm	1	1	1
B10	SHS 125x6.0	244 mm	1	1	1
SP1	PL 80x80x8	N/A	4	1	4
BP1	PL 285x285x16	N/A	1	1	1
CP1	PL 100x100x10	N/A	4	1	4

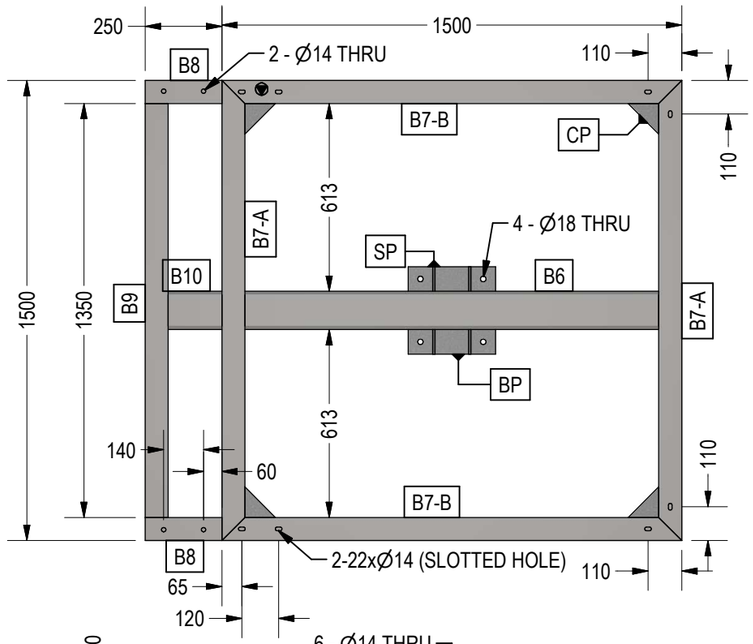


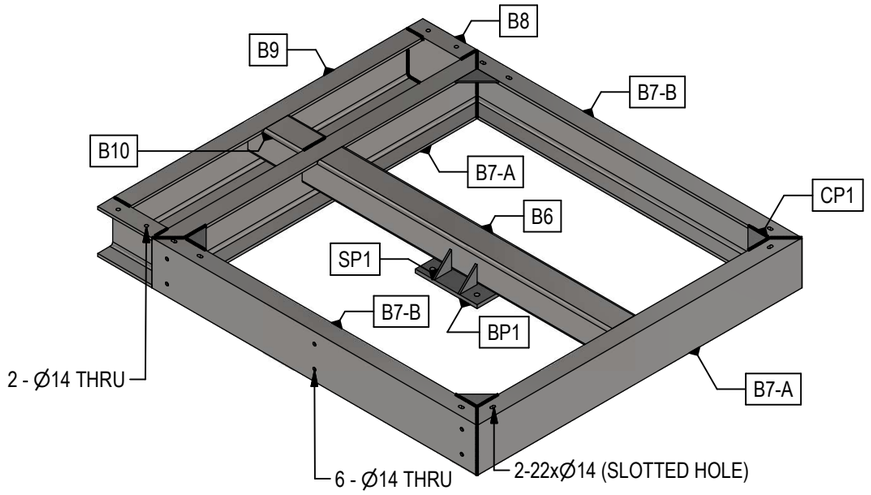

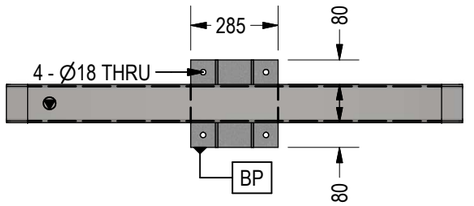


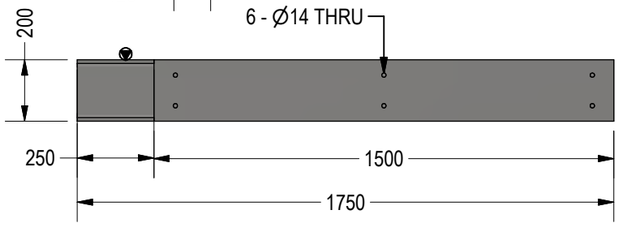


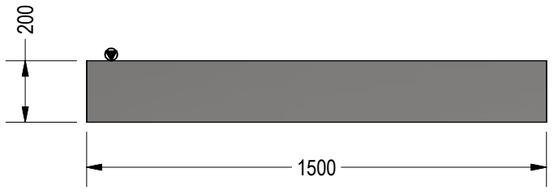

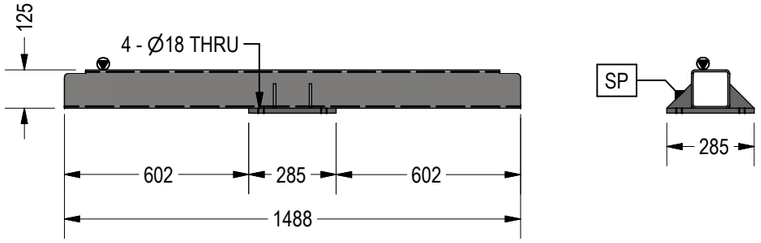



B6
SCALE 1:20

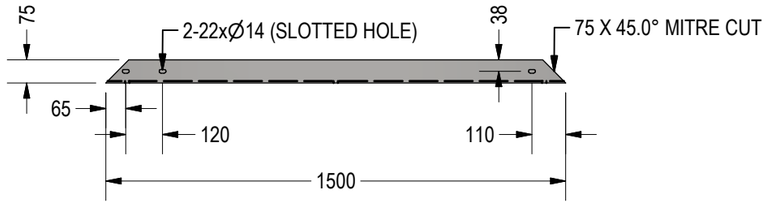

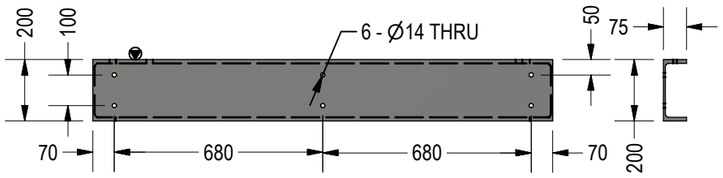


B7-B
SCALE 1:20

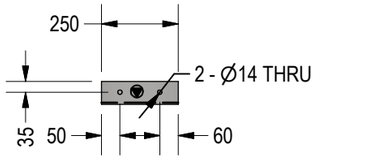


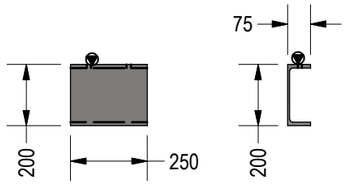


B8
SCALE 1:20

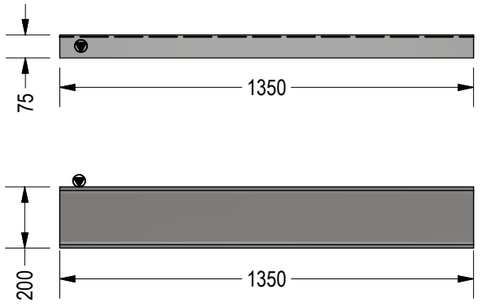

B9
SCALE 1:20

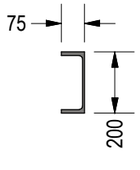

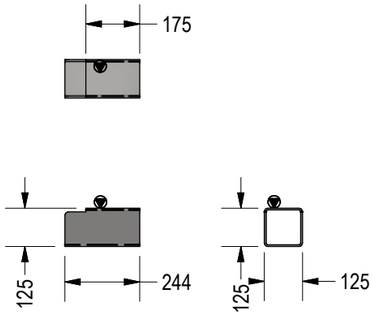


B10
SCALE 1:20


[redacted]


Reg.	Date
	09/06/2025

MATERIAL LIST


MARK	SECTION PROPERTY	LENGTH	UNIT	QTY	TOTAL QTY
B11	SHS 125x6.0	1738 mm	1	2	2
B12	200 PFC	1750 mm	2	2	4
B13	200 PFC	1500 mm	2	2	4
B14	200 PFC	1350 mm	1	2	2
B15	SHS 125x6.0	244 mm	1	2	2
B16	200 PFC	250 mm	1	2	2
SP	PL 80x80x8	N/A	4	2	8
BP	PL 285x285x16	N/A	4	2	8
CP	PL 100x100x10	N/A	4	2	8

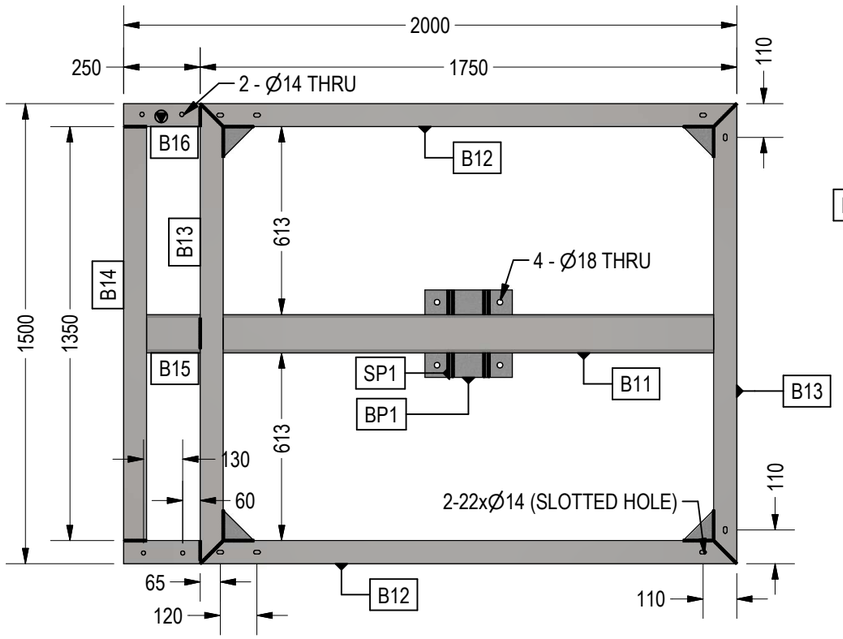


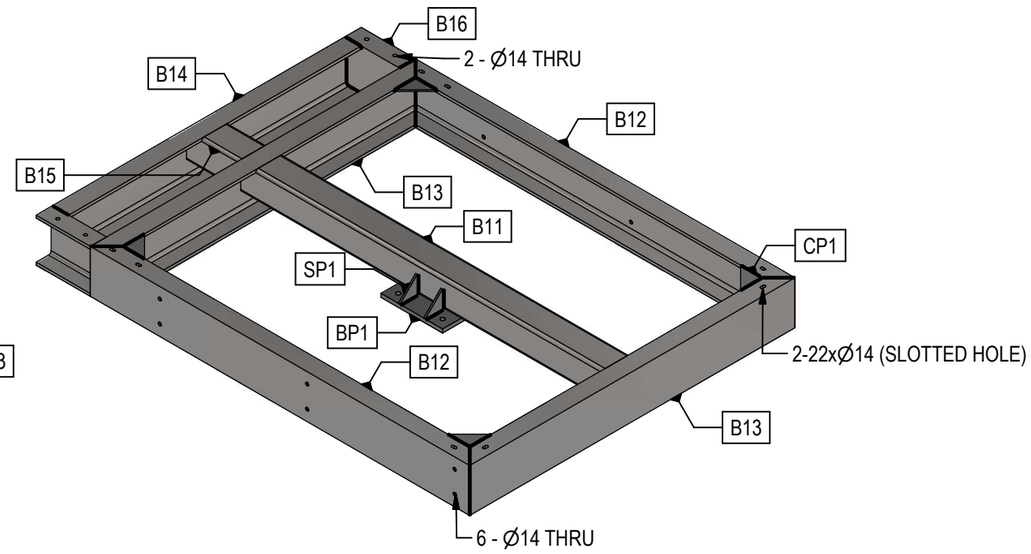


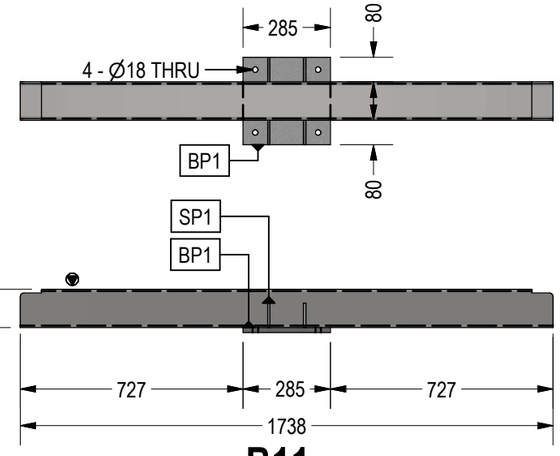


B11
SCALE 1:20

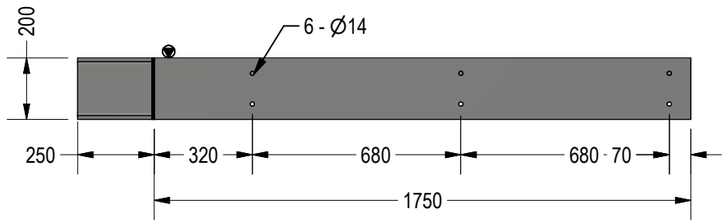


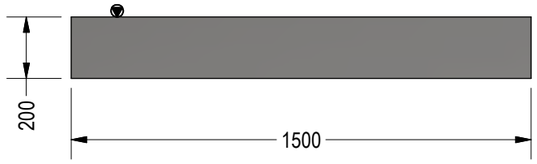

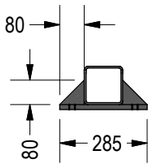


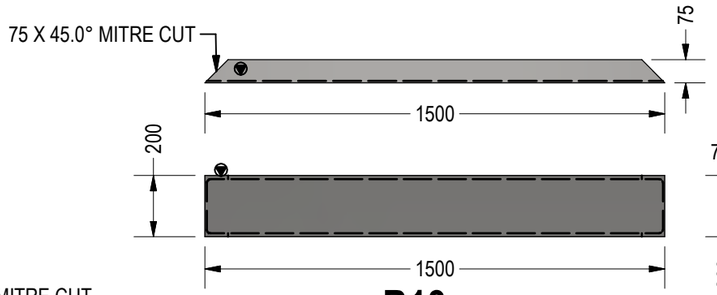


B13
SCALE 1:20

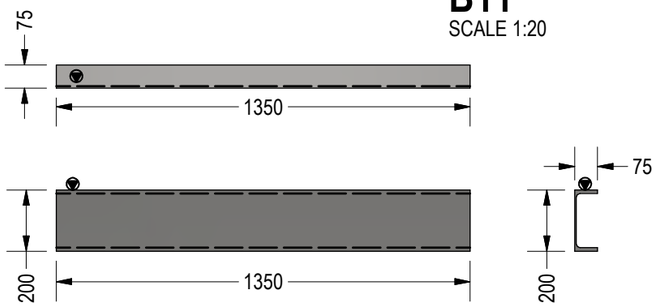


B14
SCALE 1:20

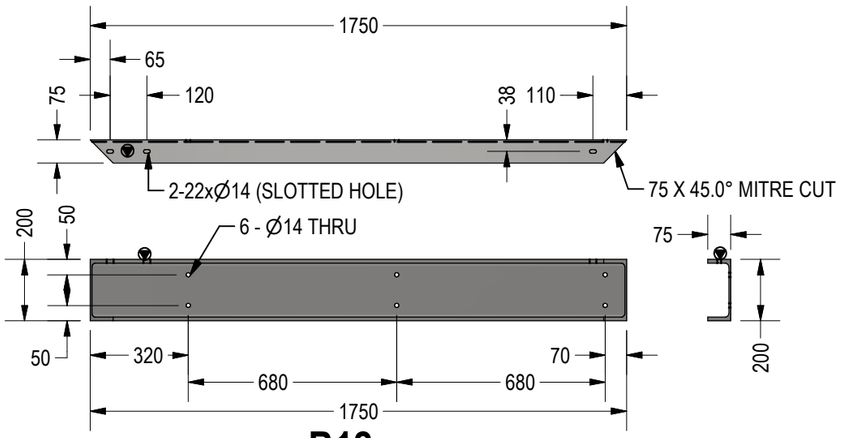

B12
SCALE 1:20

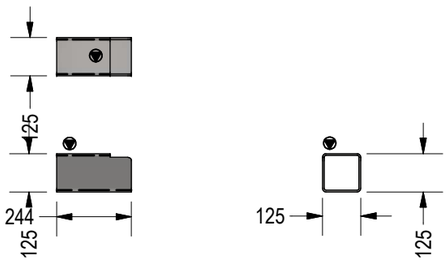

B15
SCALE 1:20

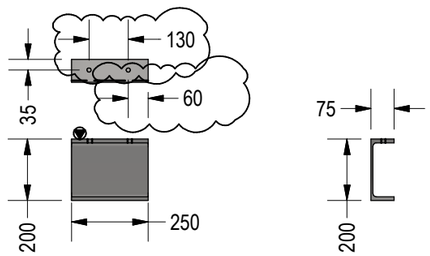



B16
SCALE 1:20


Reg.	Date
	18/06/2025


MATERIAL LIST

MARK	SECTION PROPERTY	LENGTH	UNIT	QTY	TOTAL QTY
B17	SHS 125x6.0	2788 mm	1	1	2
B18	SHS 125x6.0	994 mm	2	1	2
B19	200 PFC	2788 mm	1	1	1
B20	200 PFC	2800 mm	2	1	2
B21	200 PFC	2150 mm	2	1	2
BP1	PL 285x285x16	N/A	1	1	1
CP1	PL 100x100x10	N/A	4	1	4

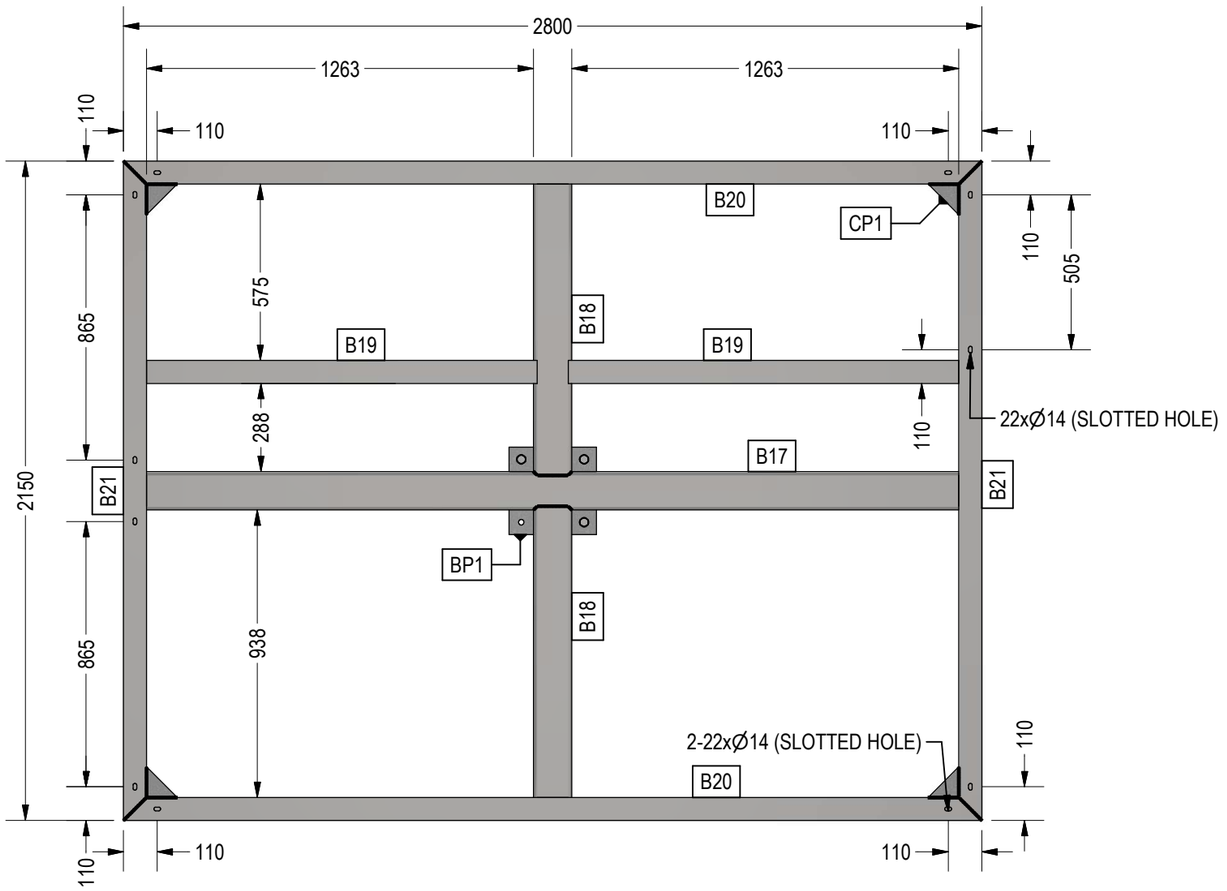


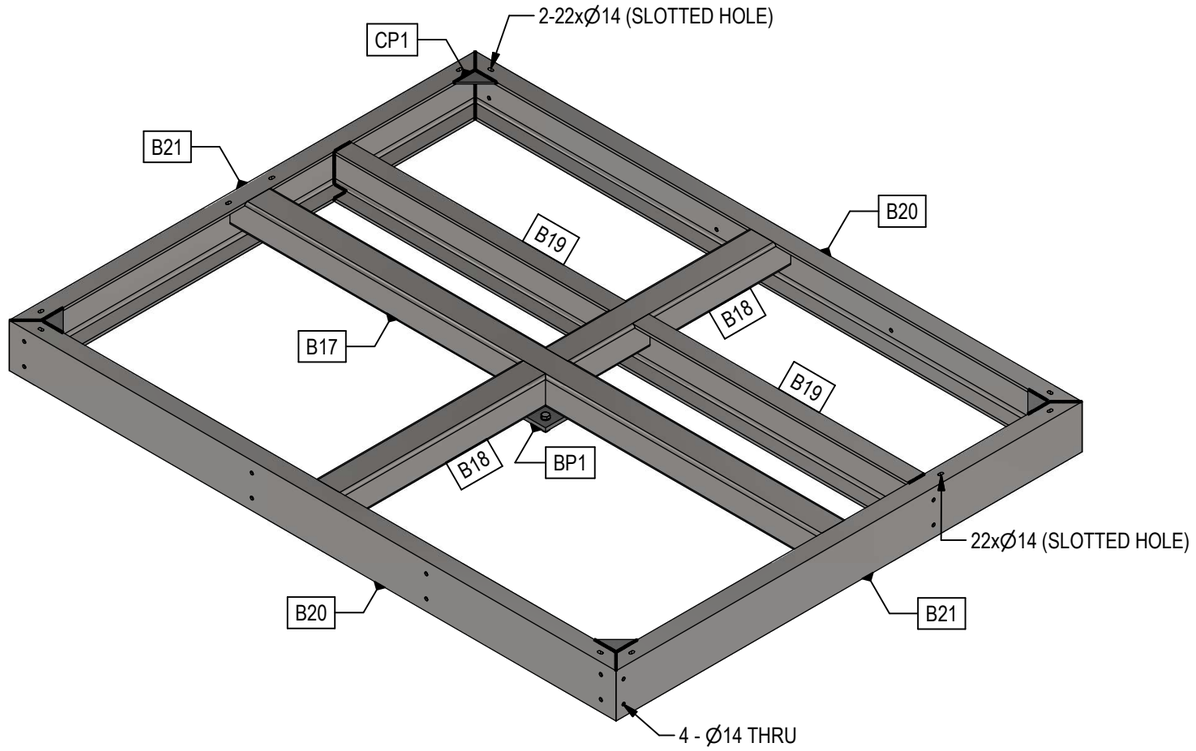

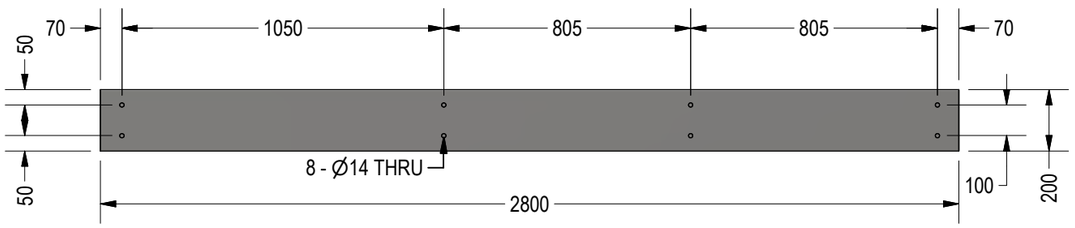


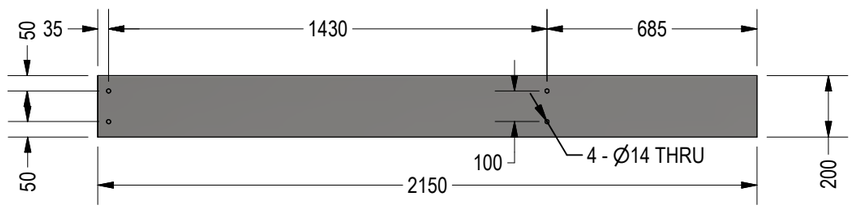


Reg.	Date
	18/06/2025

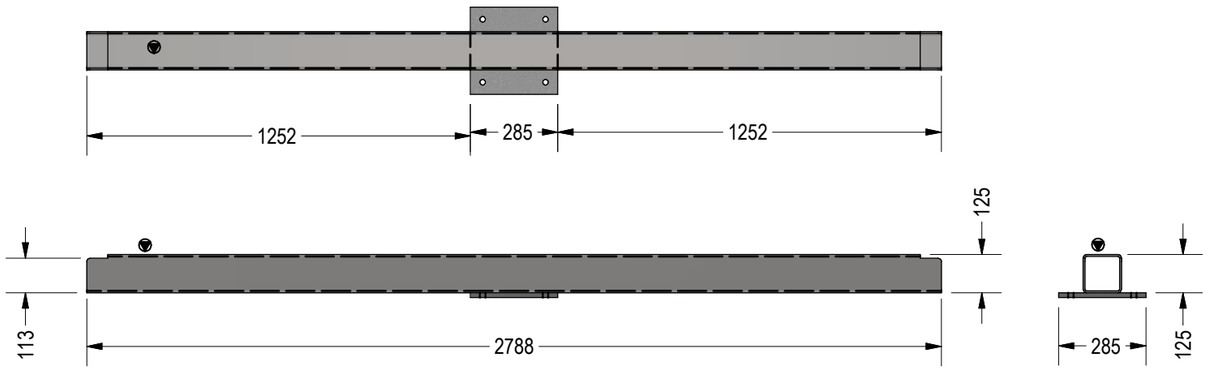


B17
SCALE 1:20

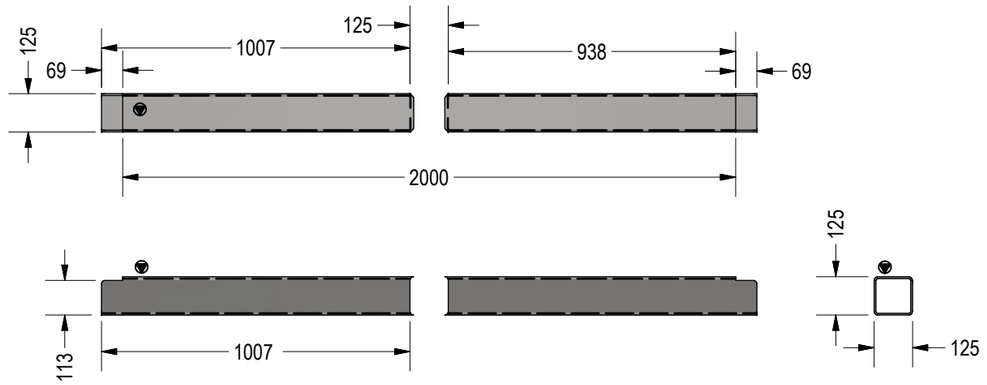


B18
SCALE 1:20

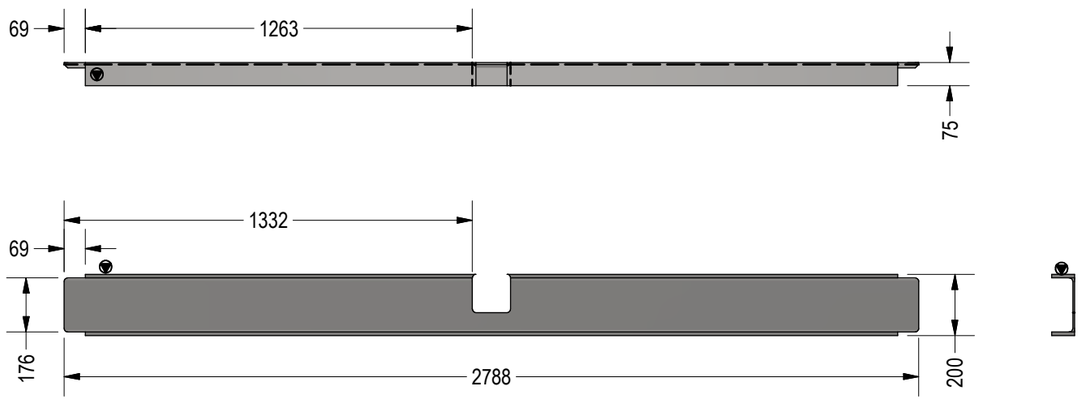


B19
SCALE 1:20

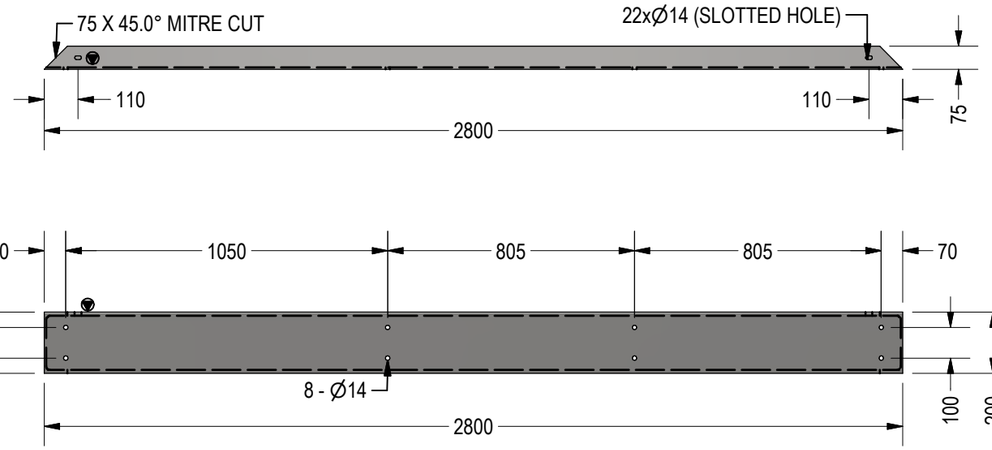

B20
SCALE 1:20

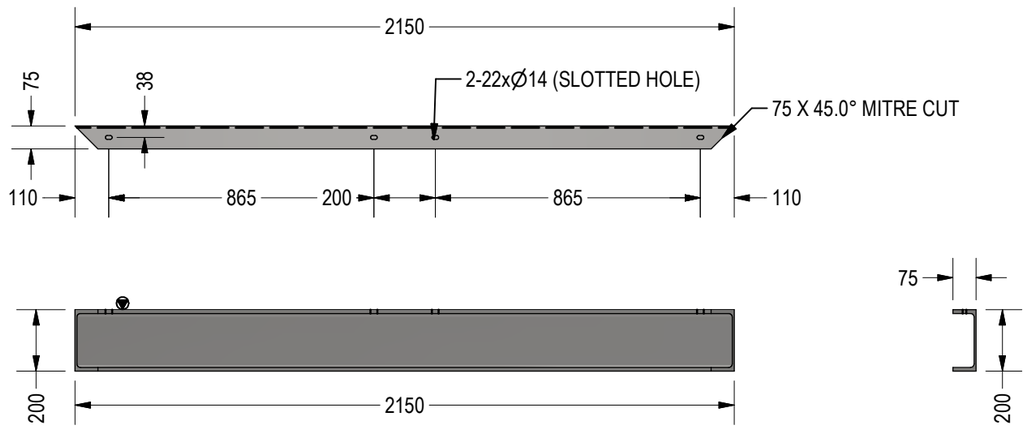



B21-A
SCALE 1:20

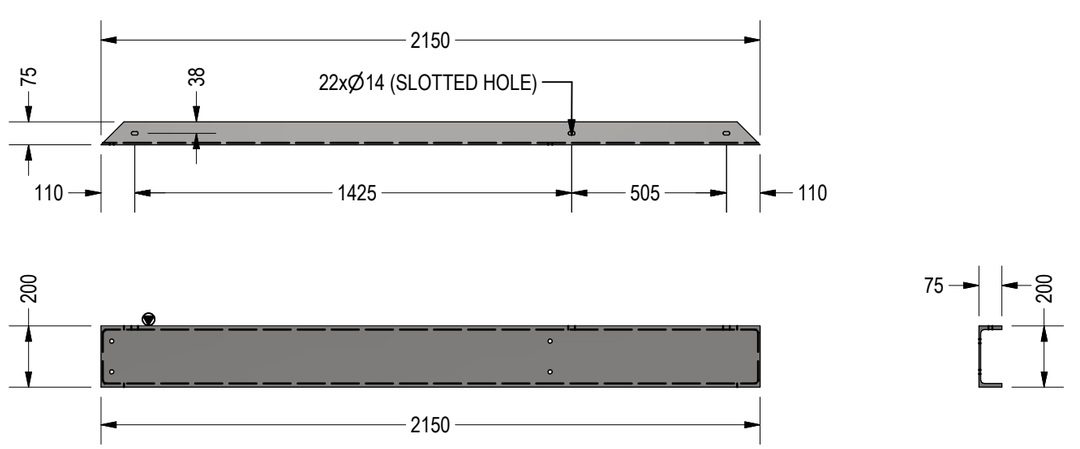

B21-B
SCALE 1:20


Reg.	Date
	18/06/2025

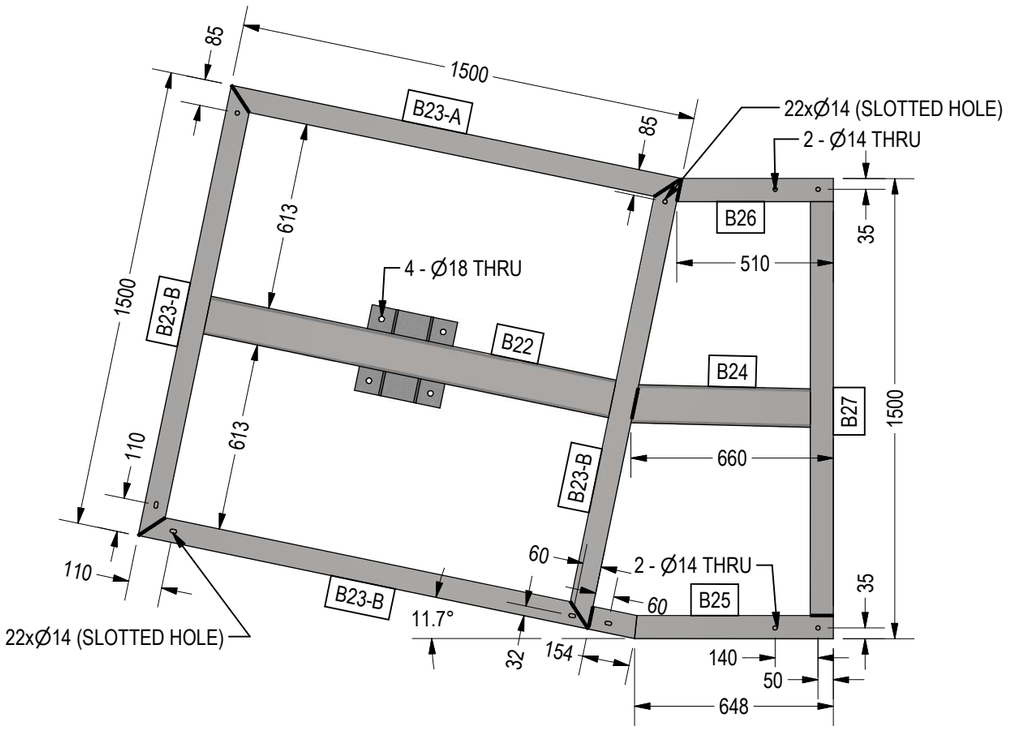


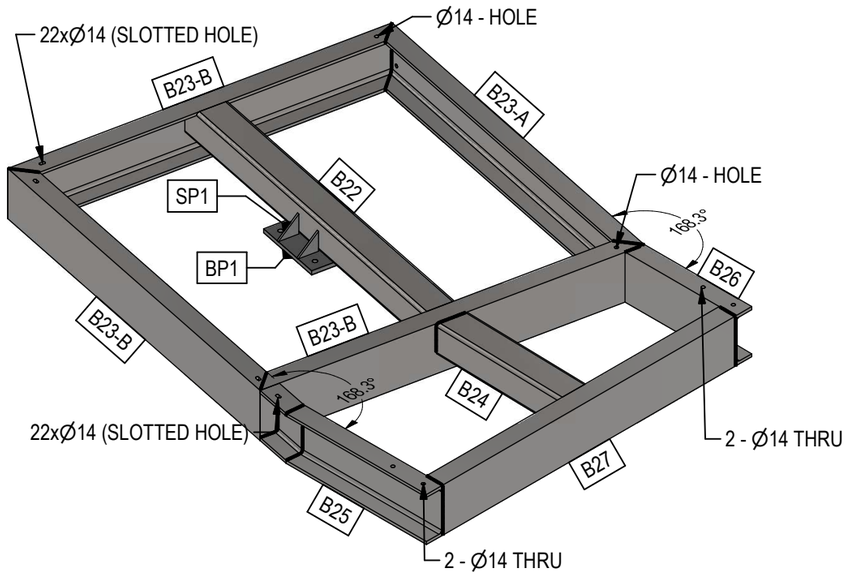



MATERIAL LIST

MARK	SECTION PROPERTY	LENGTH	UNIT	QTY	TOTAL QTY
B22	SHS 125x6.0	1488 mm	1	1	1
B23-A	200 PFC	1500 mm	1	1	1
B23-B	200 PFC	1500 mm	3	1	3
B24	SHS 125x6.0	654 mm	1	1	1
B25-A	200 PFC	154 mm	1	1	1
B25-B	200 PFC	641 mm	1	1	1
B26	200 PFC	510 mm	1	1	1
B27	200 PFC	1350 mm	1	1	1
BP1	PL 285x285x16	N/A	1	1	1
CP1	PL 100x100x10	N/A	4	1	4
SP1	PL 80x80x8	N/A	4	1	4

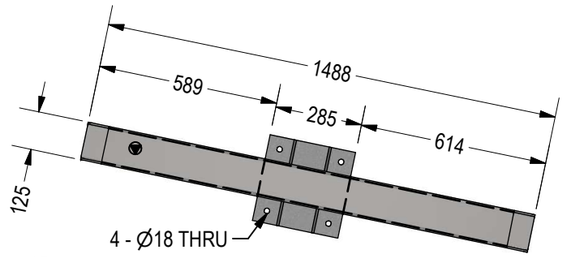


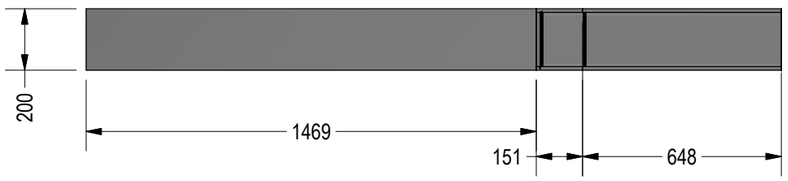


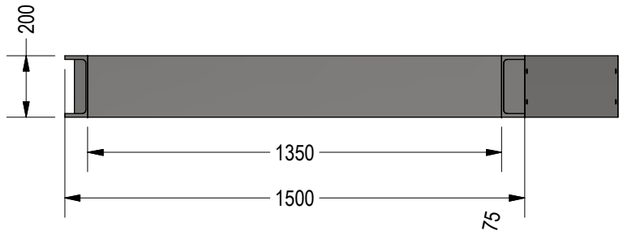


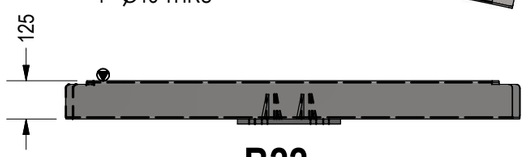


B22
SCALE 1:20

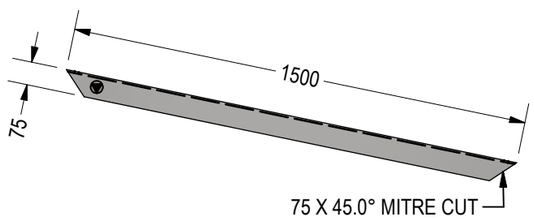


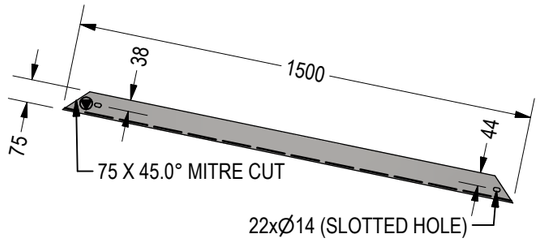

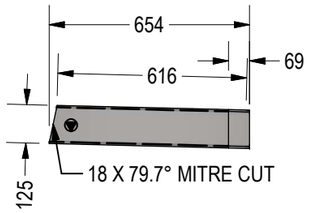


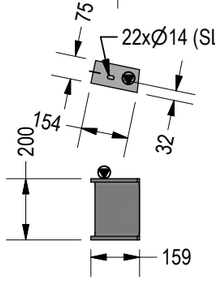


B25-A
SCALE 1:20

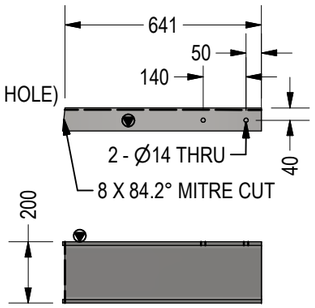


B25-B
SCALE 1:20

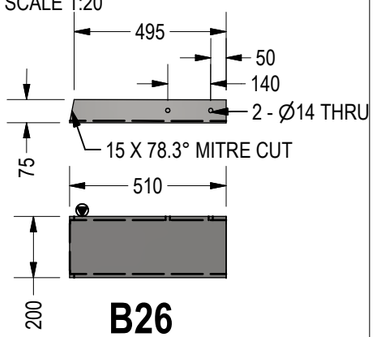


B26
SCALE 1:20

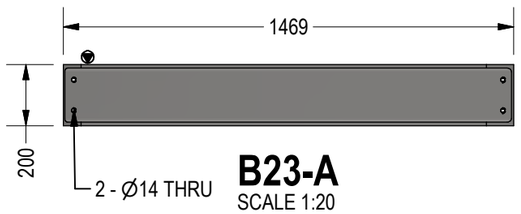


B23-A
SCALE 1:20

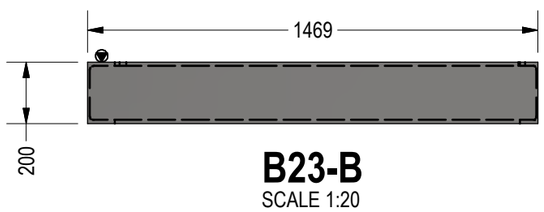

B23-B
SCALE 1:20

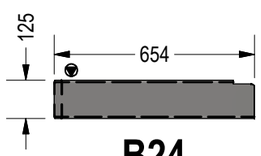

B24
SCALE 1:20

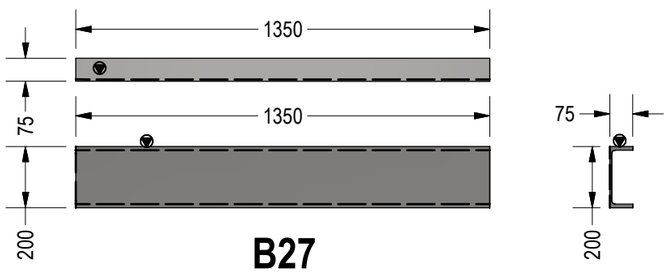



B27
SCALE 1:20


Reg.	Date
	18/06/2025


MATERIAL LIST

MARK	SECTION PROPERTY	LENGTH	UNIT	QTY	TOTAL QTY
B28	SHS 125x6.0	1488 mm	1	1	1
B29	200 PFC	1500 mm	2	1	2
B30	200 PFC	1690 mm	2	1	2
BP1	PL 285x285x16	N/A	1	1	1
CP1	PL 100x100x10	N/A	4	1	4
SP1	PL 80x80x8	N/A	4	1	4

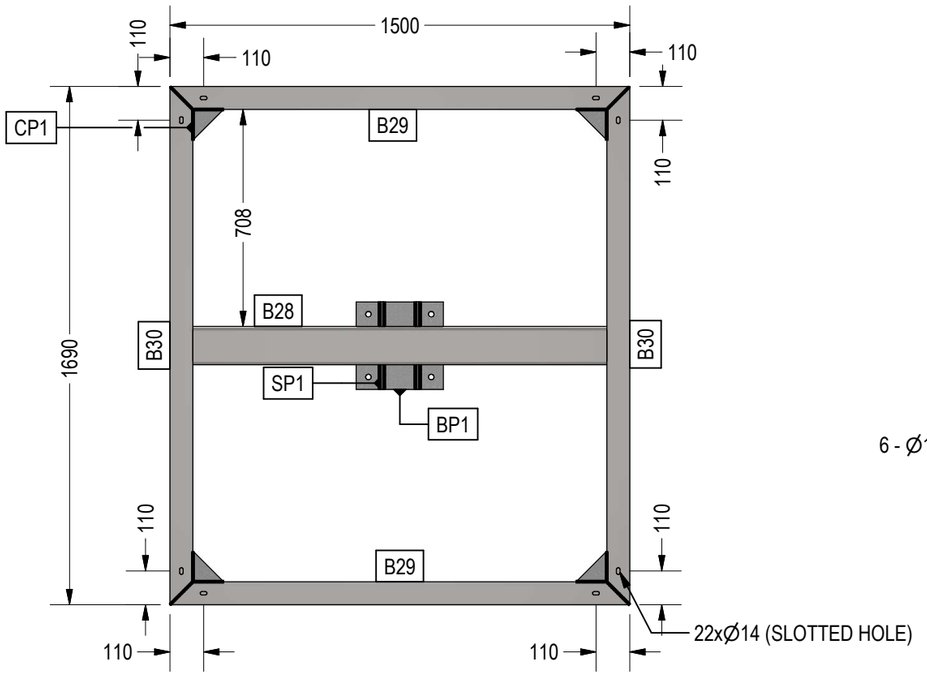


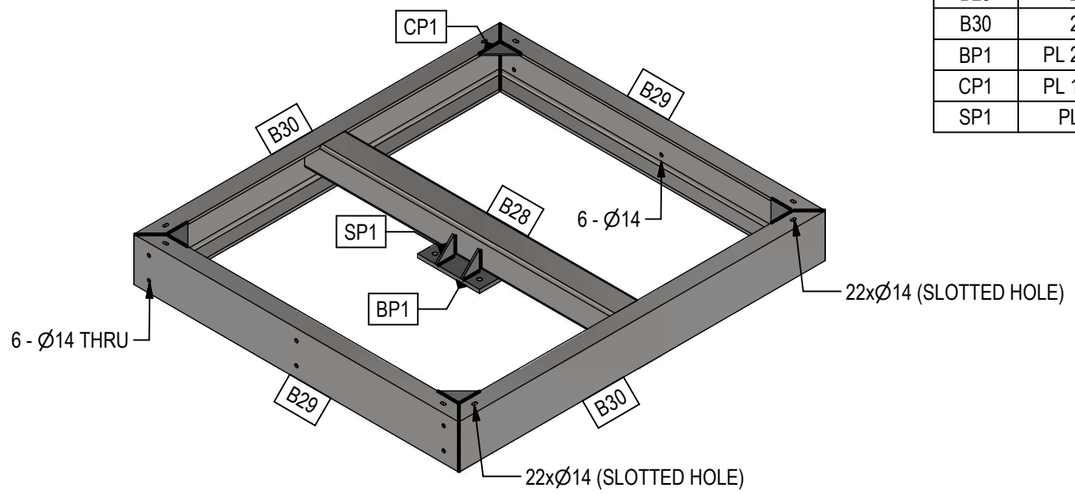

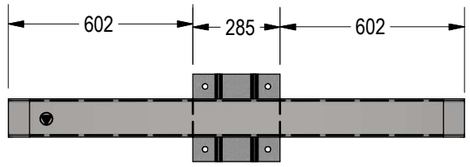


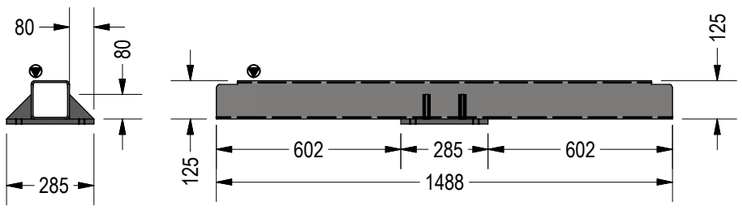

B28
SCALE 1:20

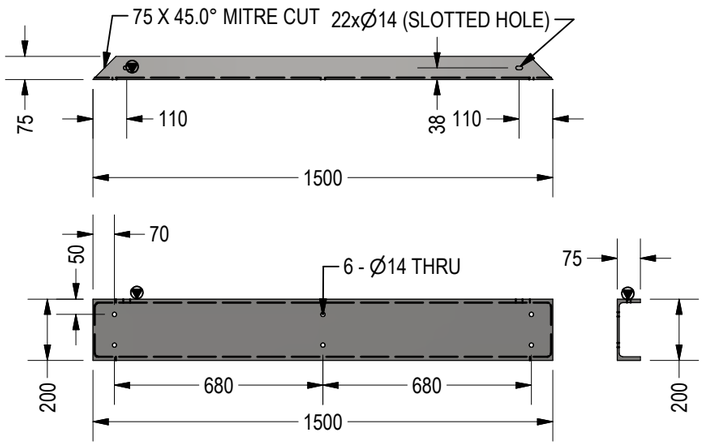

B29
SCALE 1:20

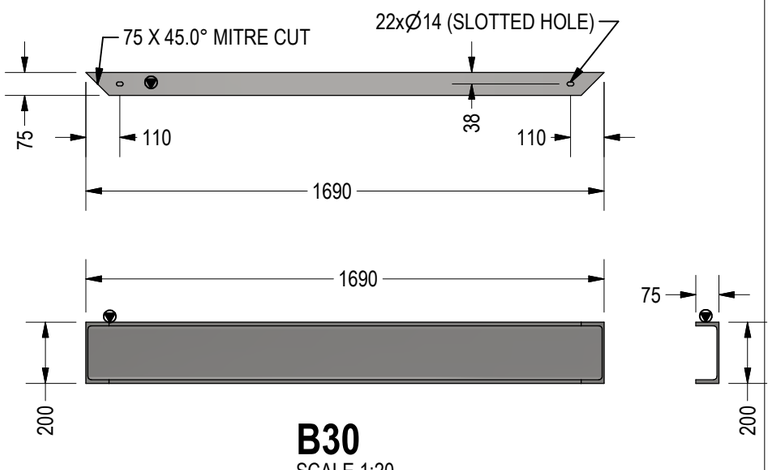



B30
SCALE 1:20


Reg.	Date
	18/06/2025


MATERIAL LIST

MARK	SECTION PROPERTY	LENGTH	UNIT	QTY	TOTAL QTY
ST1-A	200 PFC	2447 mm	1	1	1
ST1-B	200 PFC	2447 mm	1	1	1
EP1	PL 75x200x10	N/A	1	1	1
EP2	PL 75x252x10	N/A	1	1	1
EP3	PL 75x62x10	N/A	1	1	1

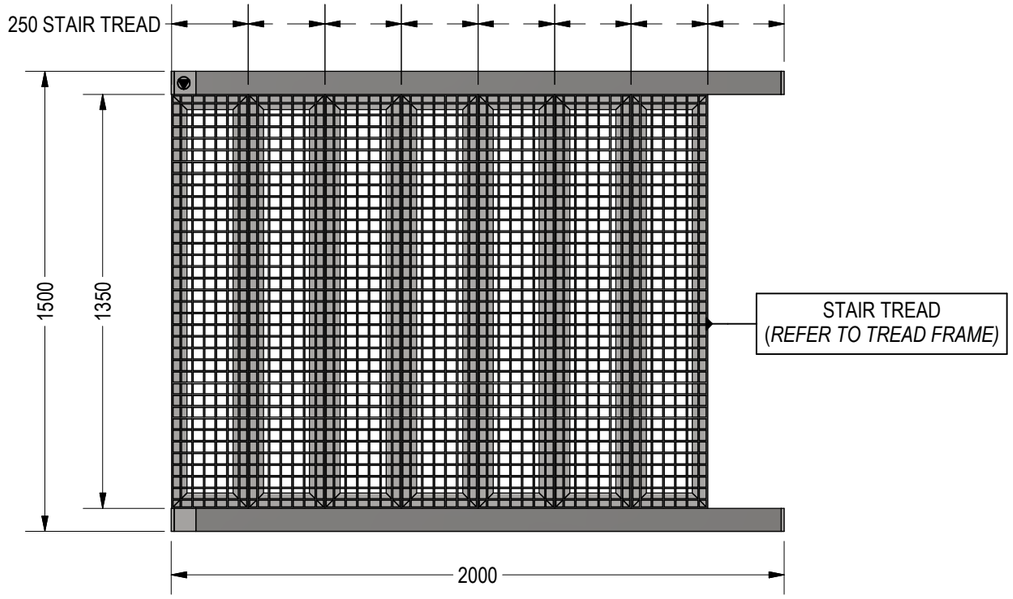

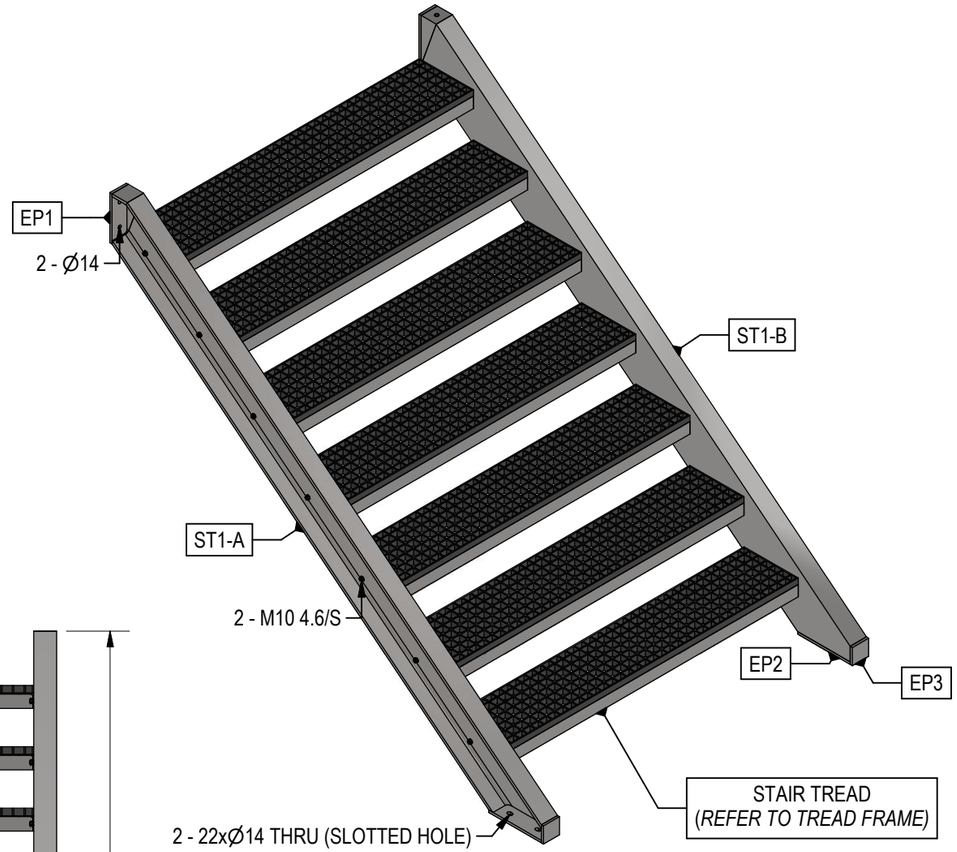


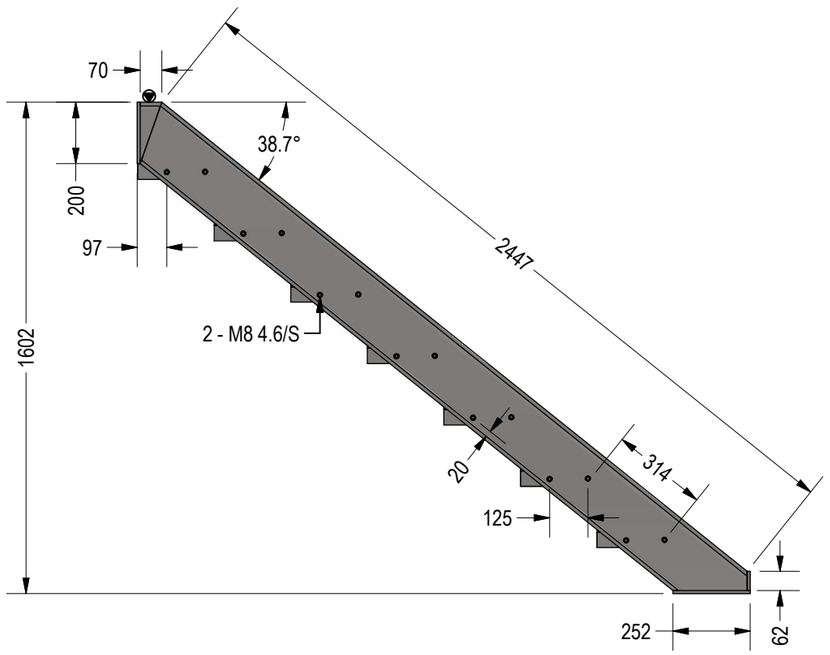


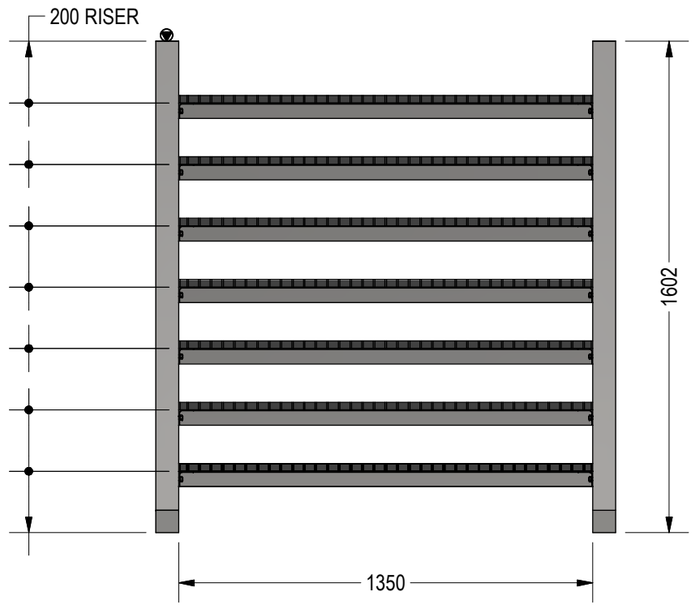

NOTE: BOTH STRINGERS TO BE FABRICATED FROM

Reg.	Date
	18/06/2025

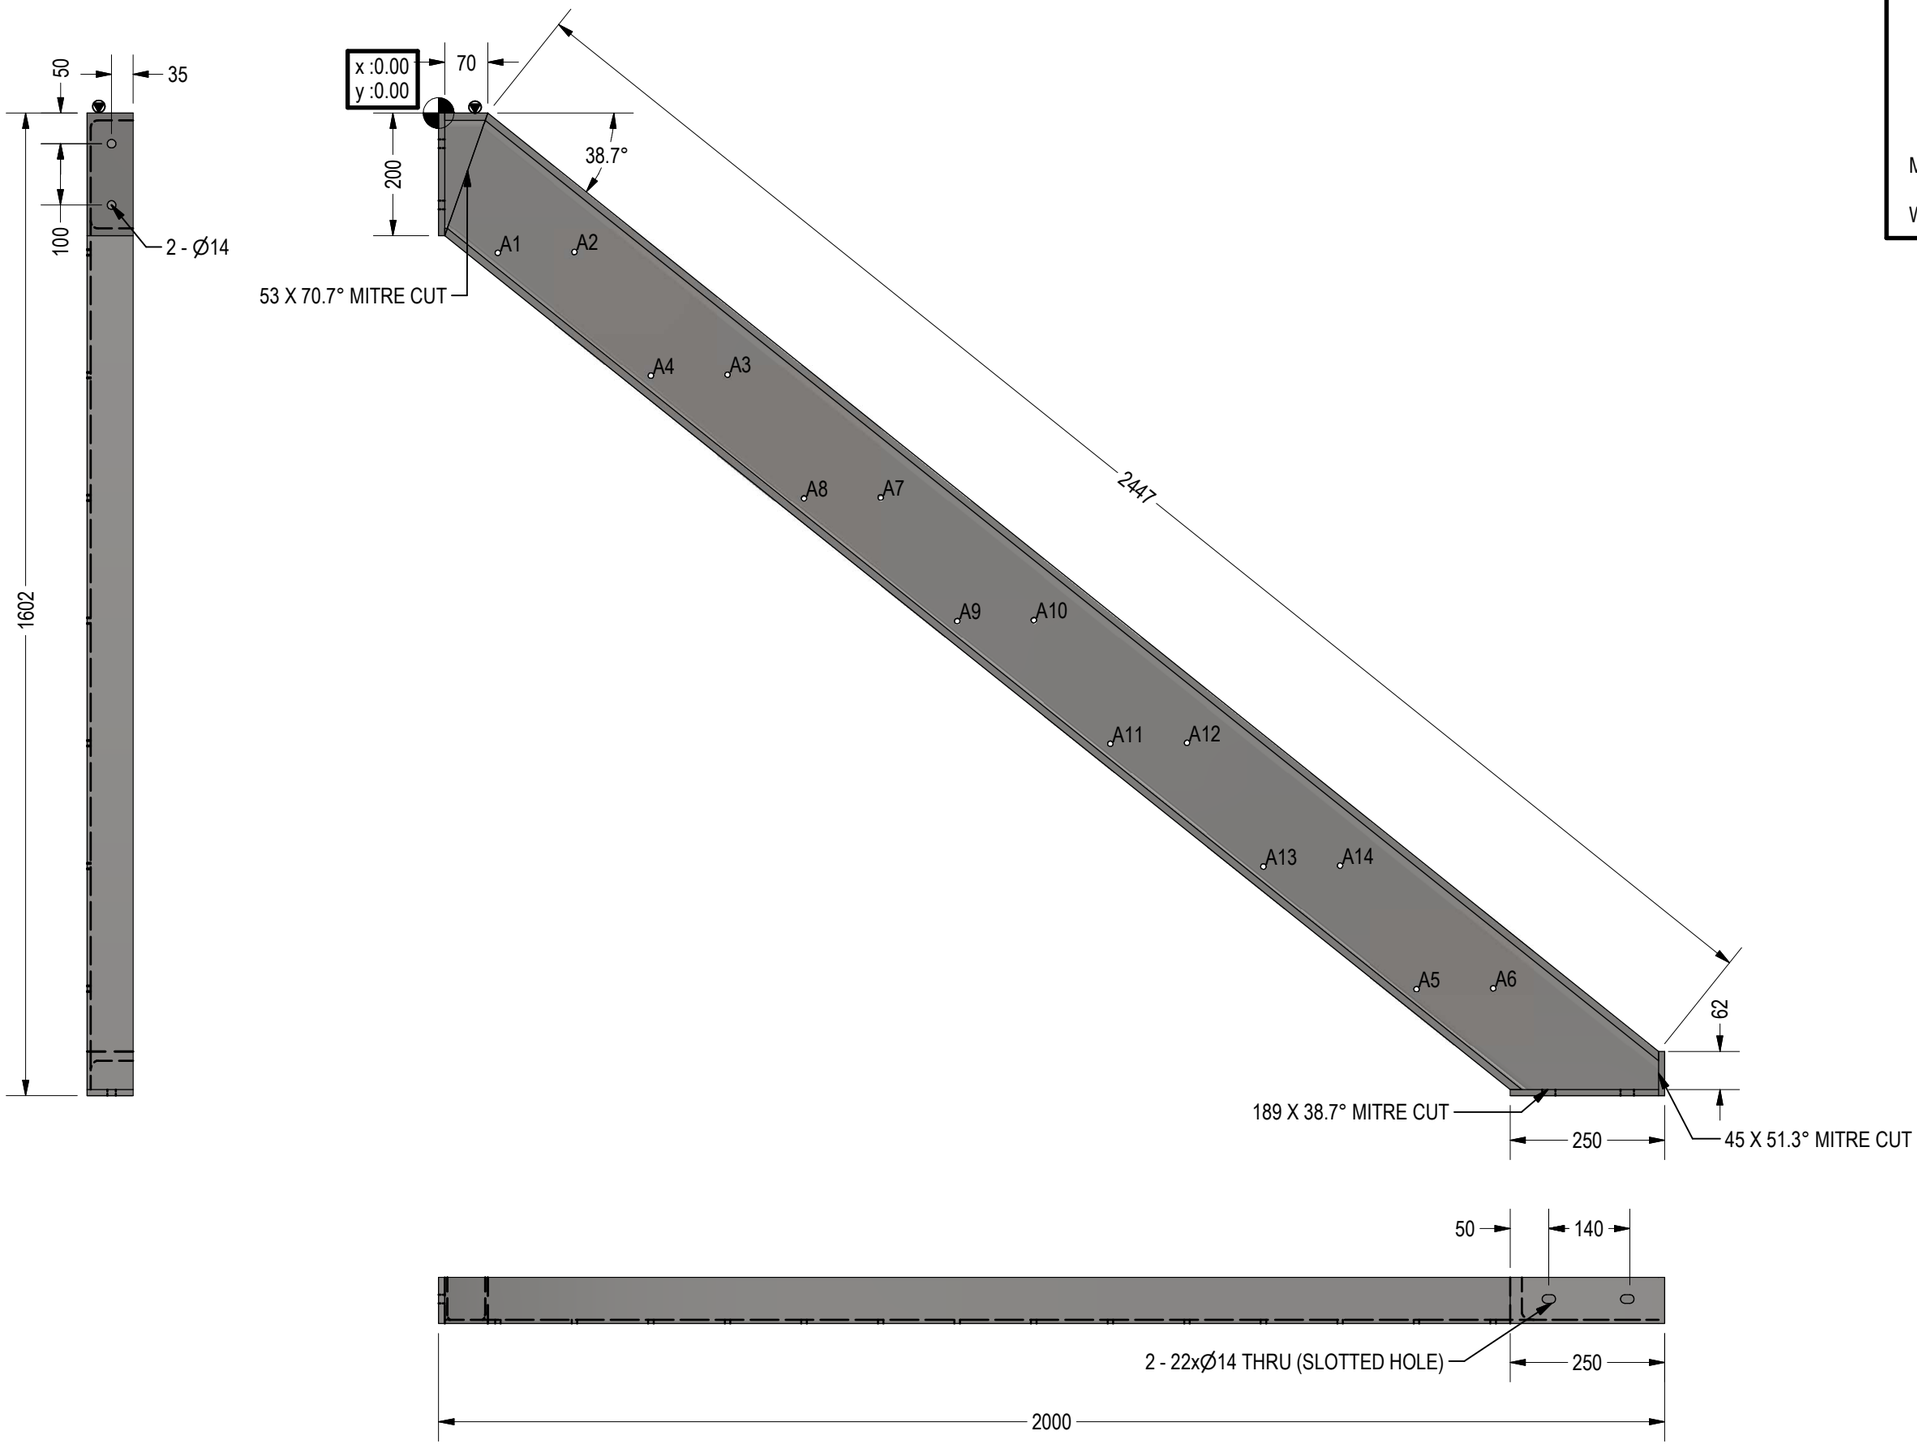

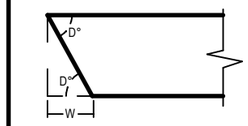

MITRE CUT ANNOTATION:

W x D° MITRE CUT

HOLE TABLE	
HOLE	HOLE DIAMETER
A1	Ø12.50 THRU
A2	Ø12.50 THRU
A3	Ø12.50 THRU
A4	Ø12.50 THRU
A5	Ø12.50 THRU
A6	Ø12.50 THRU
A7	Ø12.50 THRU
A8	Ø12.50 THRU
A9	Ø12.50 THRU
A10	Ø12.50 THRU
A11	Ø12.50 THRU
A12	Ø12.50 THRU
A13	Ø12.50 THRU
A14	Ø12.50 THRU


ST1-A


SCALE 1:10


NOTE: BOTH STRINGERS TO BE FABRICATED FROM


[redacted]

Reg.	Date
	18/06/2025

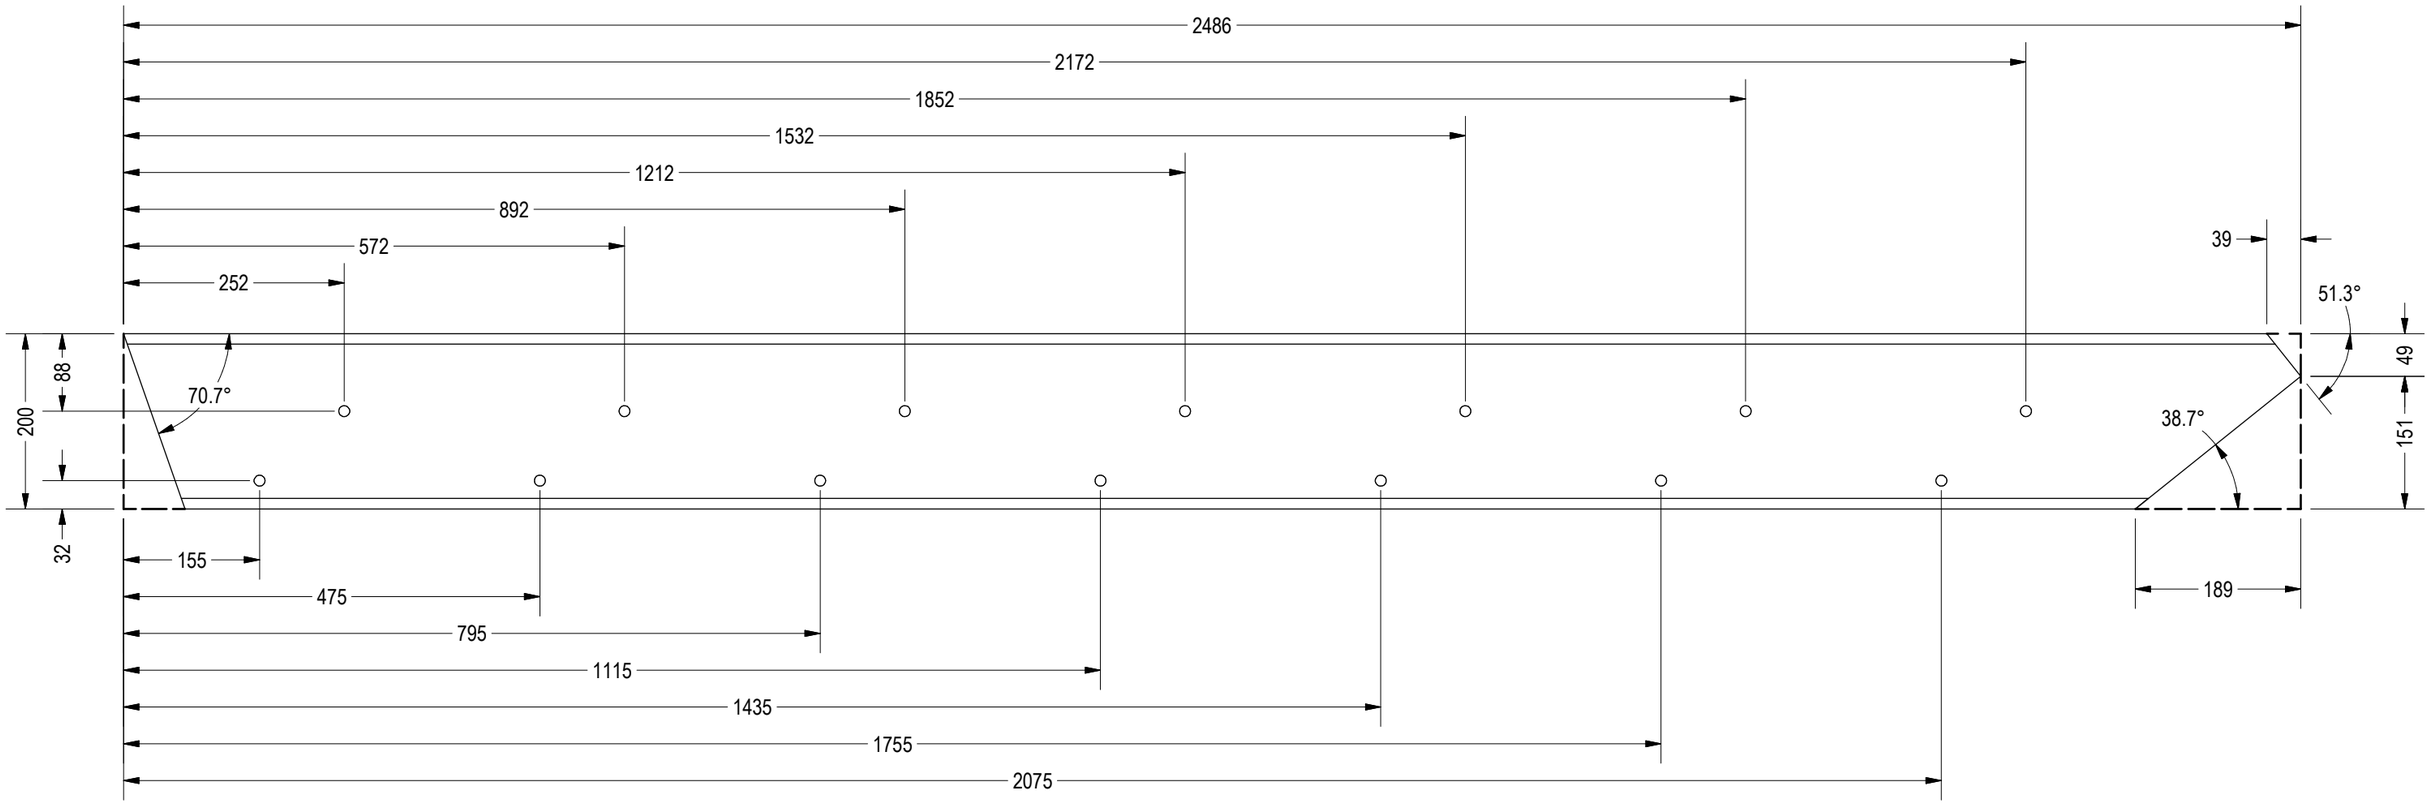

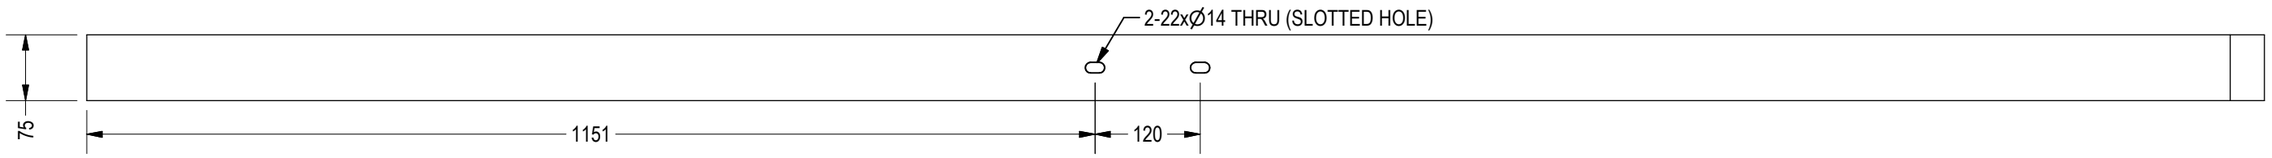

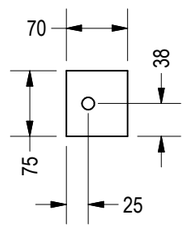

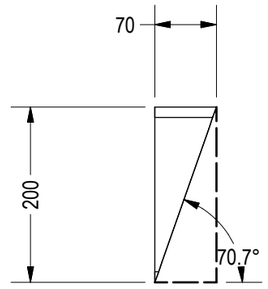

ST1-A

SCALE 1:7


NOTE: BOTH STRINGERS TO BE FABRICATED FROM


[redacted]


Reg.	Date


MATERIAL LIST

MARK	SECTION PROPERTY	LENGTH	UNIT	QTY	TOTAL QTY
ST2-A	200 PFC	4600 mm	1	2	2
ST2-B	200 PFC	4600 mm	1	2	2
EP1	PL 75x200x10	N/A	2	2	4
EP4	PL 75x266x10	N/A	2	2	4
EP5	PL 75x56x10	N/A	2	2	4

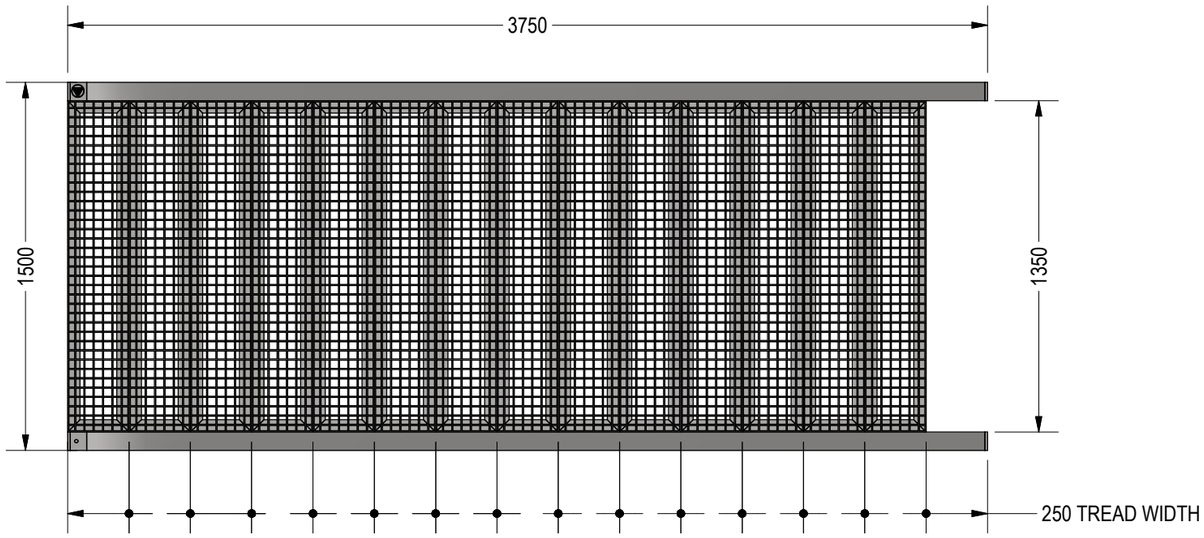

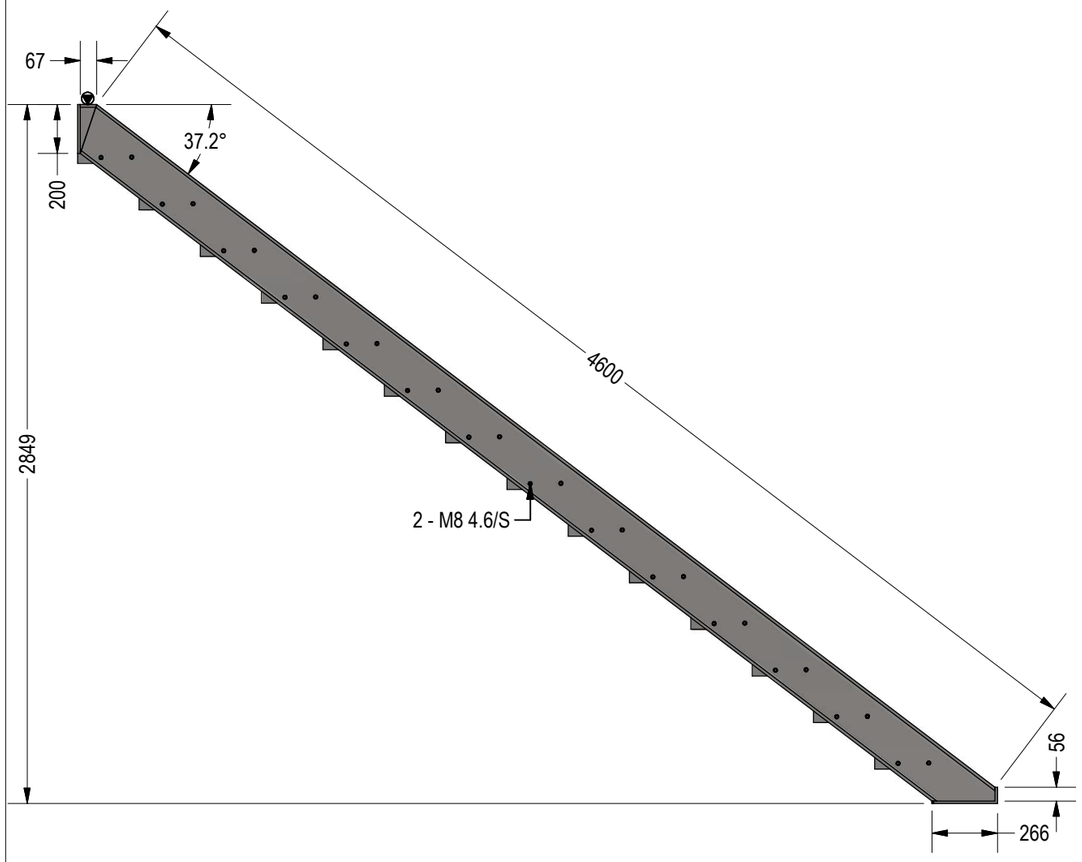

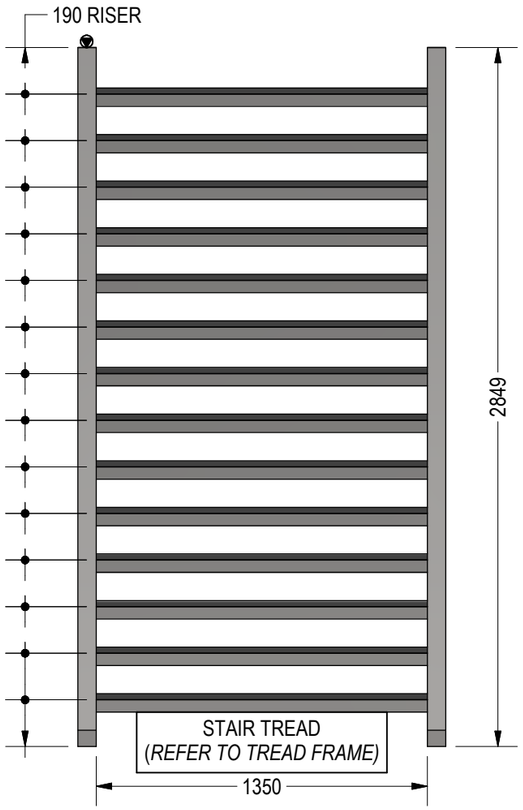


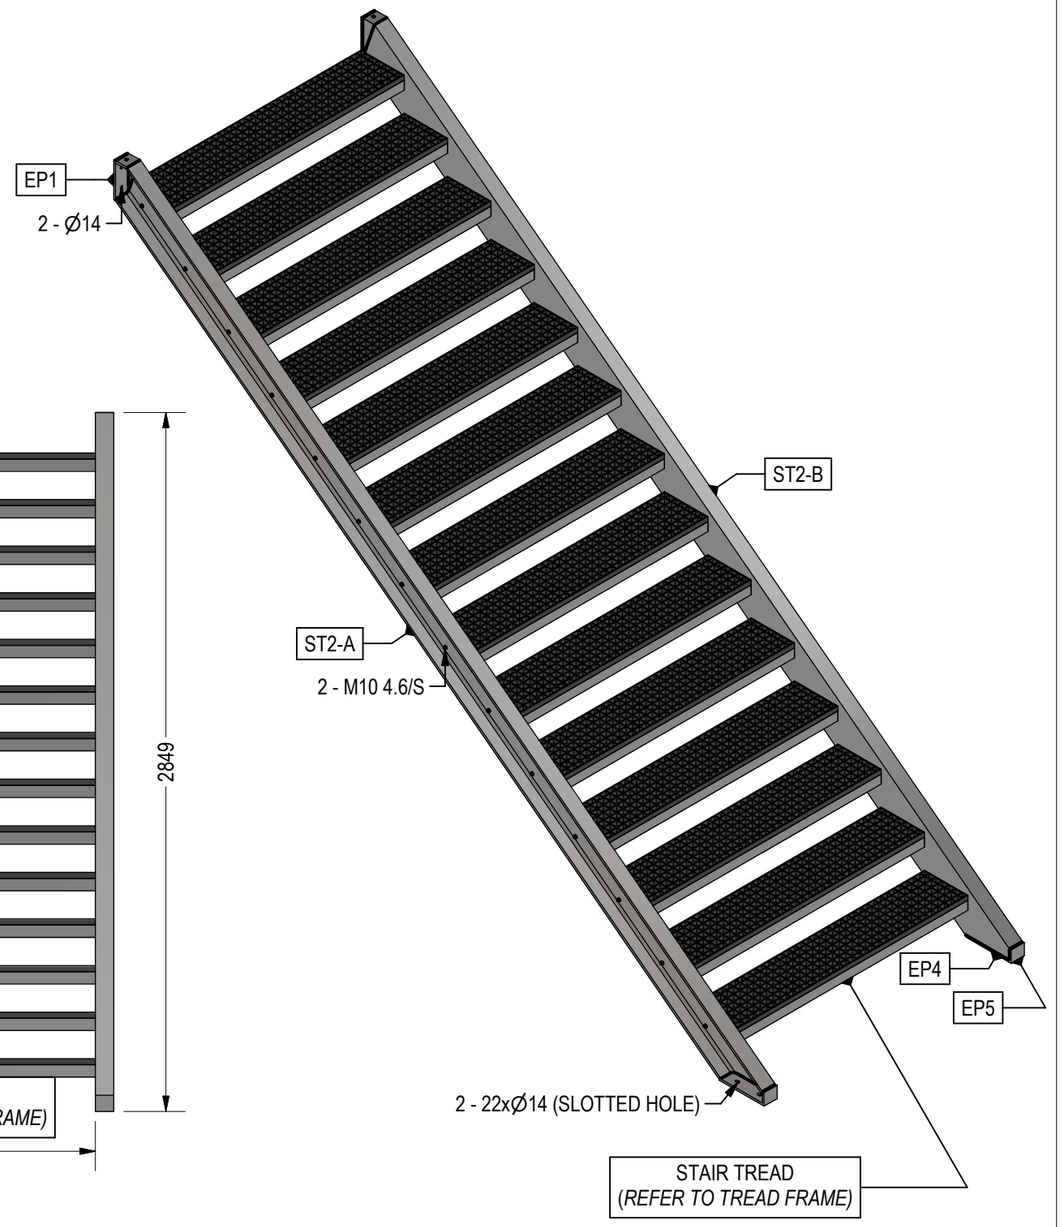


NOTE: BOTH STRINGERS TO BE FABRICATED FROM

[redacted]

Reg.	Date
	18/06/2025

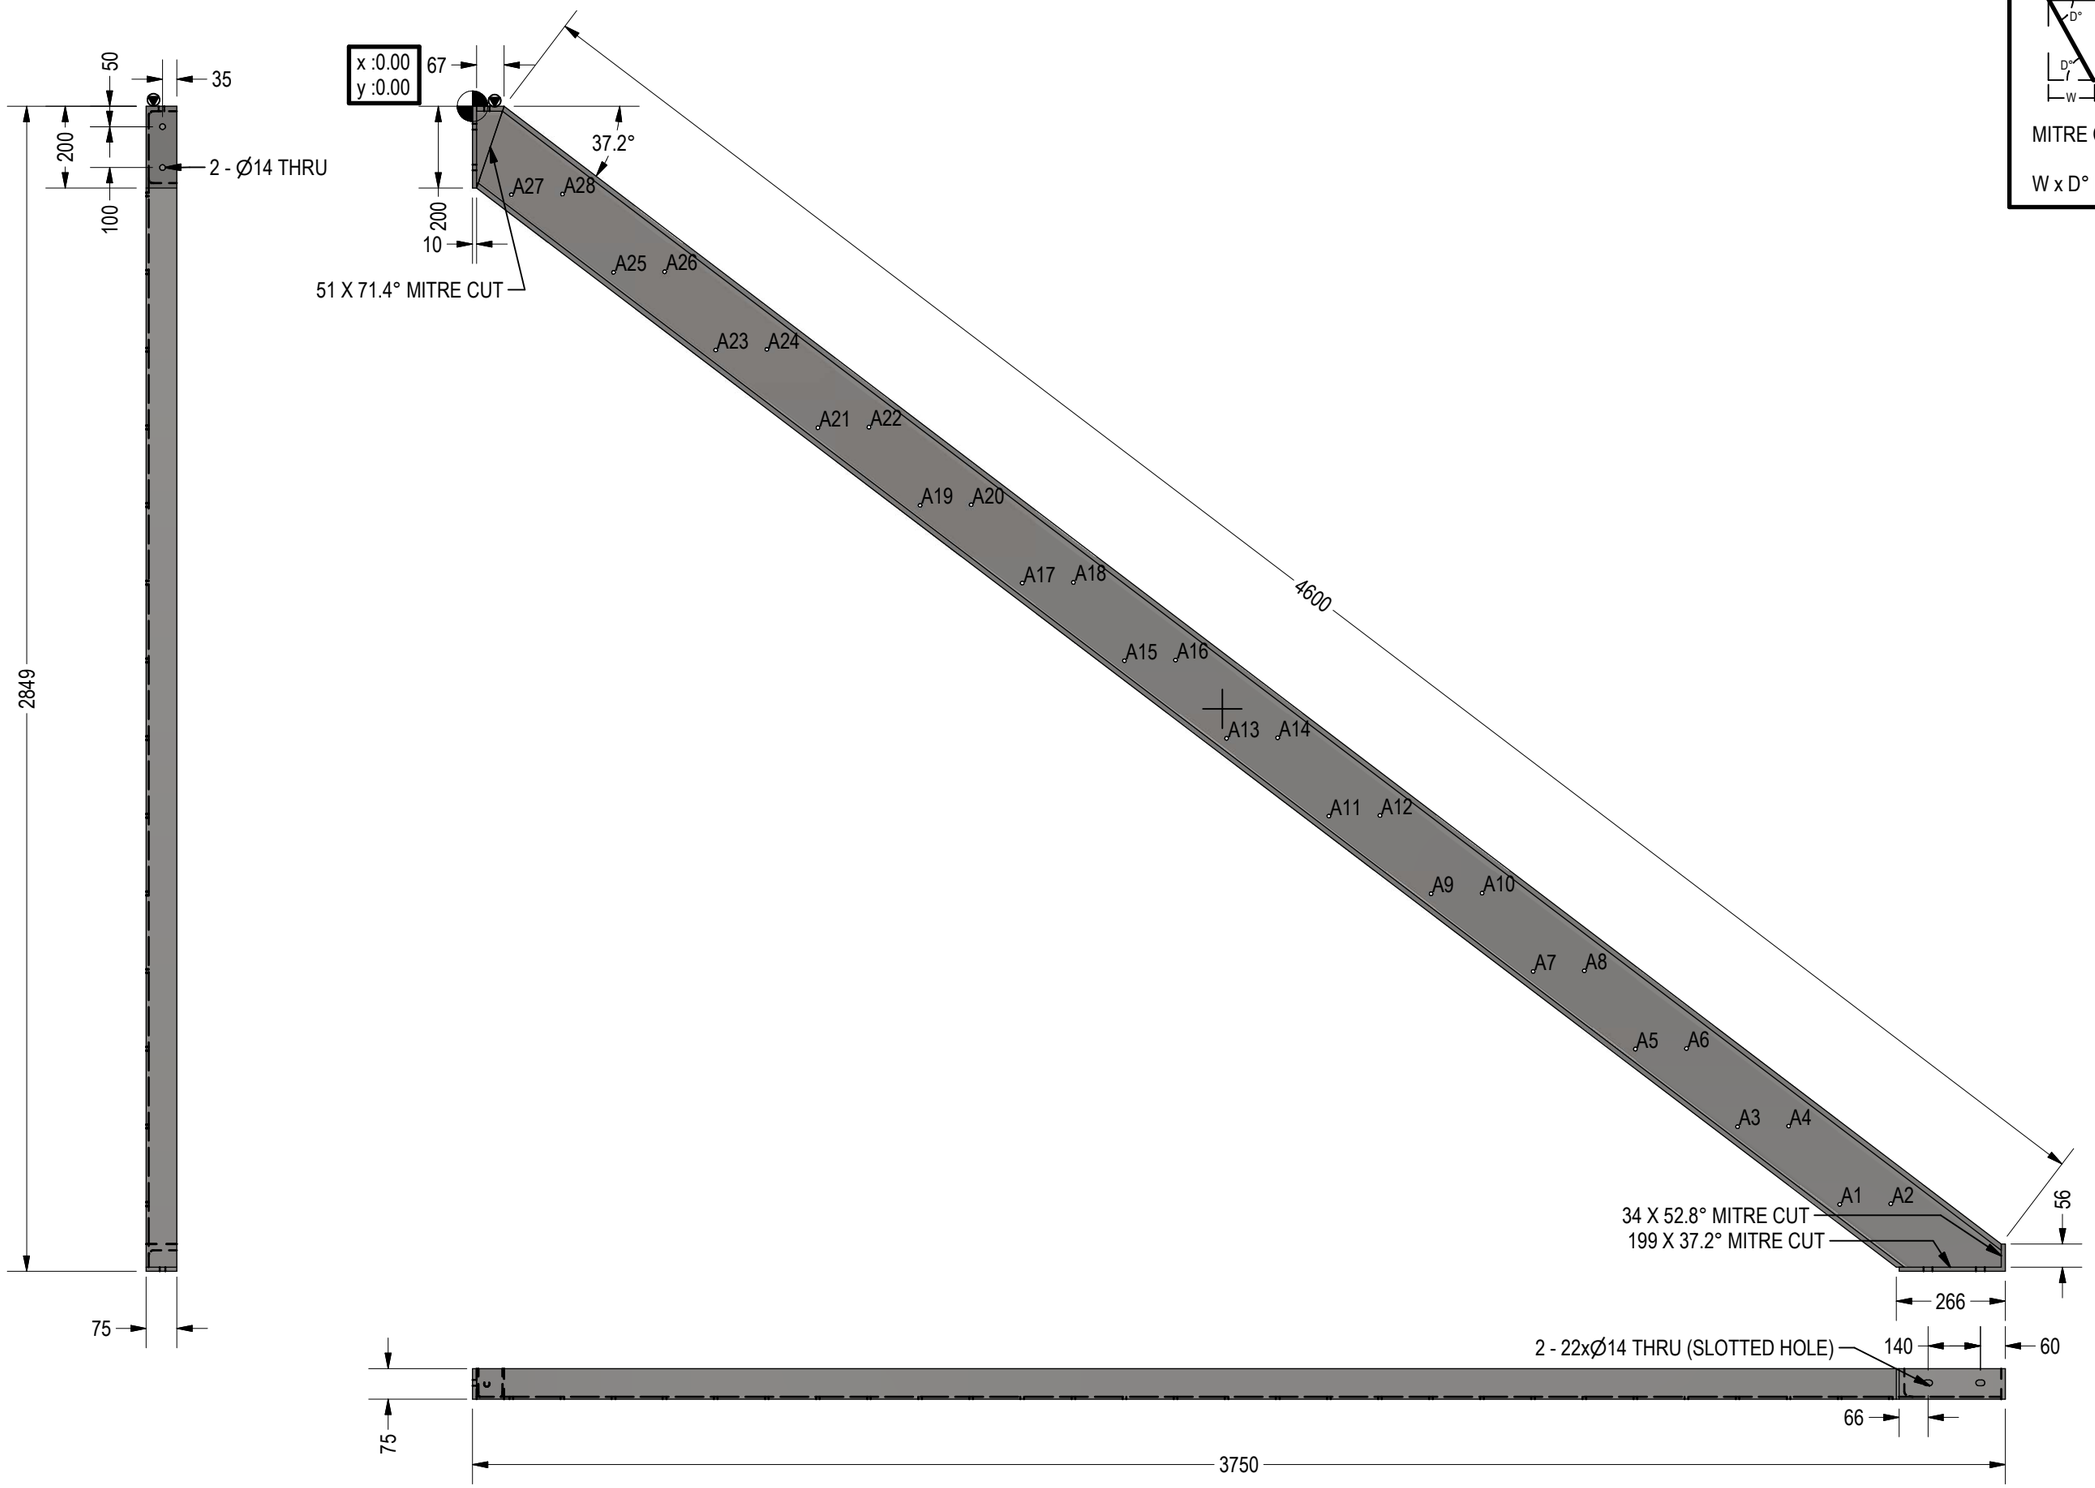

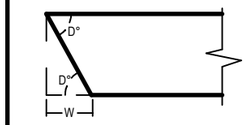

MITRE CUT ANNOTATION:

W x D° MITRE CUT


HOLE TABLE

HOLE	HOLE DIAMETER
A1	Ø12.50 THRU
A2	Ø12.50 THRU
A3	Ø12.50 THRU
A4	Ø12.50 THRU
A5	Ø12.50 THRU
A6	Ø12.50 THRU
A7	Ø12.50 THRU
A8	Ø12.50 THRU
A9	Ø12.50 THRU
A10	Ø12.50 THRU
A11	Ø12.50 THRU
A12	Ø12.50 THRU
A13	Ø12.50 THRU
A14	Ø12.50 THRU
A15	Ø12.50 THRU
A16	Ø12.50 THRU
A17	Ø12.50 THRU
A18	Ø12.50 THRU
A19	Ø12.50 THRU
A20	Ø12.50 THRU
A21	Ø12.50 THRU
A22	Ø12.50 THRU
A23	Ø12.50 THRU
A24	Ø12.50 THRU
A25	Ø12.50 THRU
A26	Ø12.50 THRU
A27	Ø12.50 THRU
A28	Ø12.50 THRU

NOTE: BOTH STRINGERS TO BE FABRICATED FROM

[redacted]

Reg.	Date
	18/06/2025

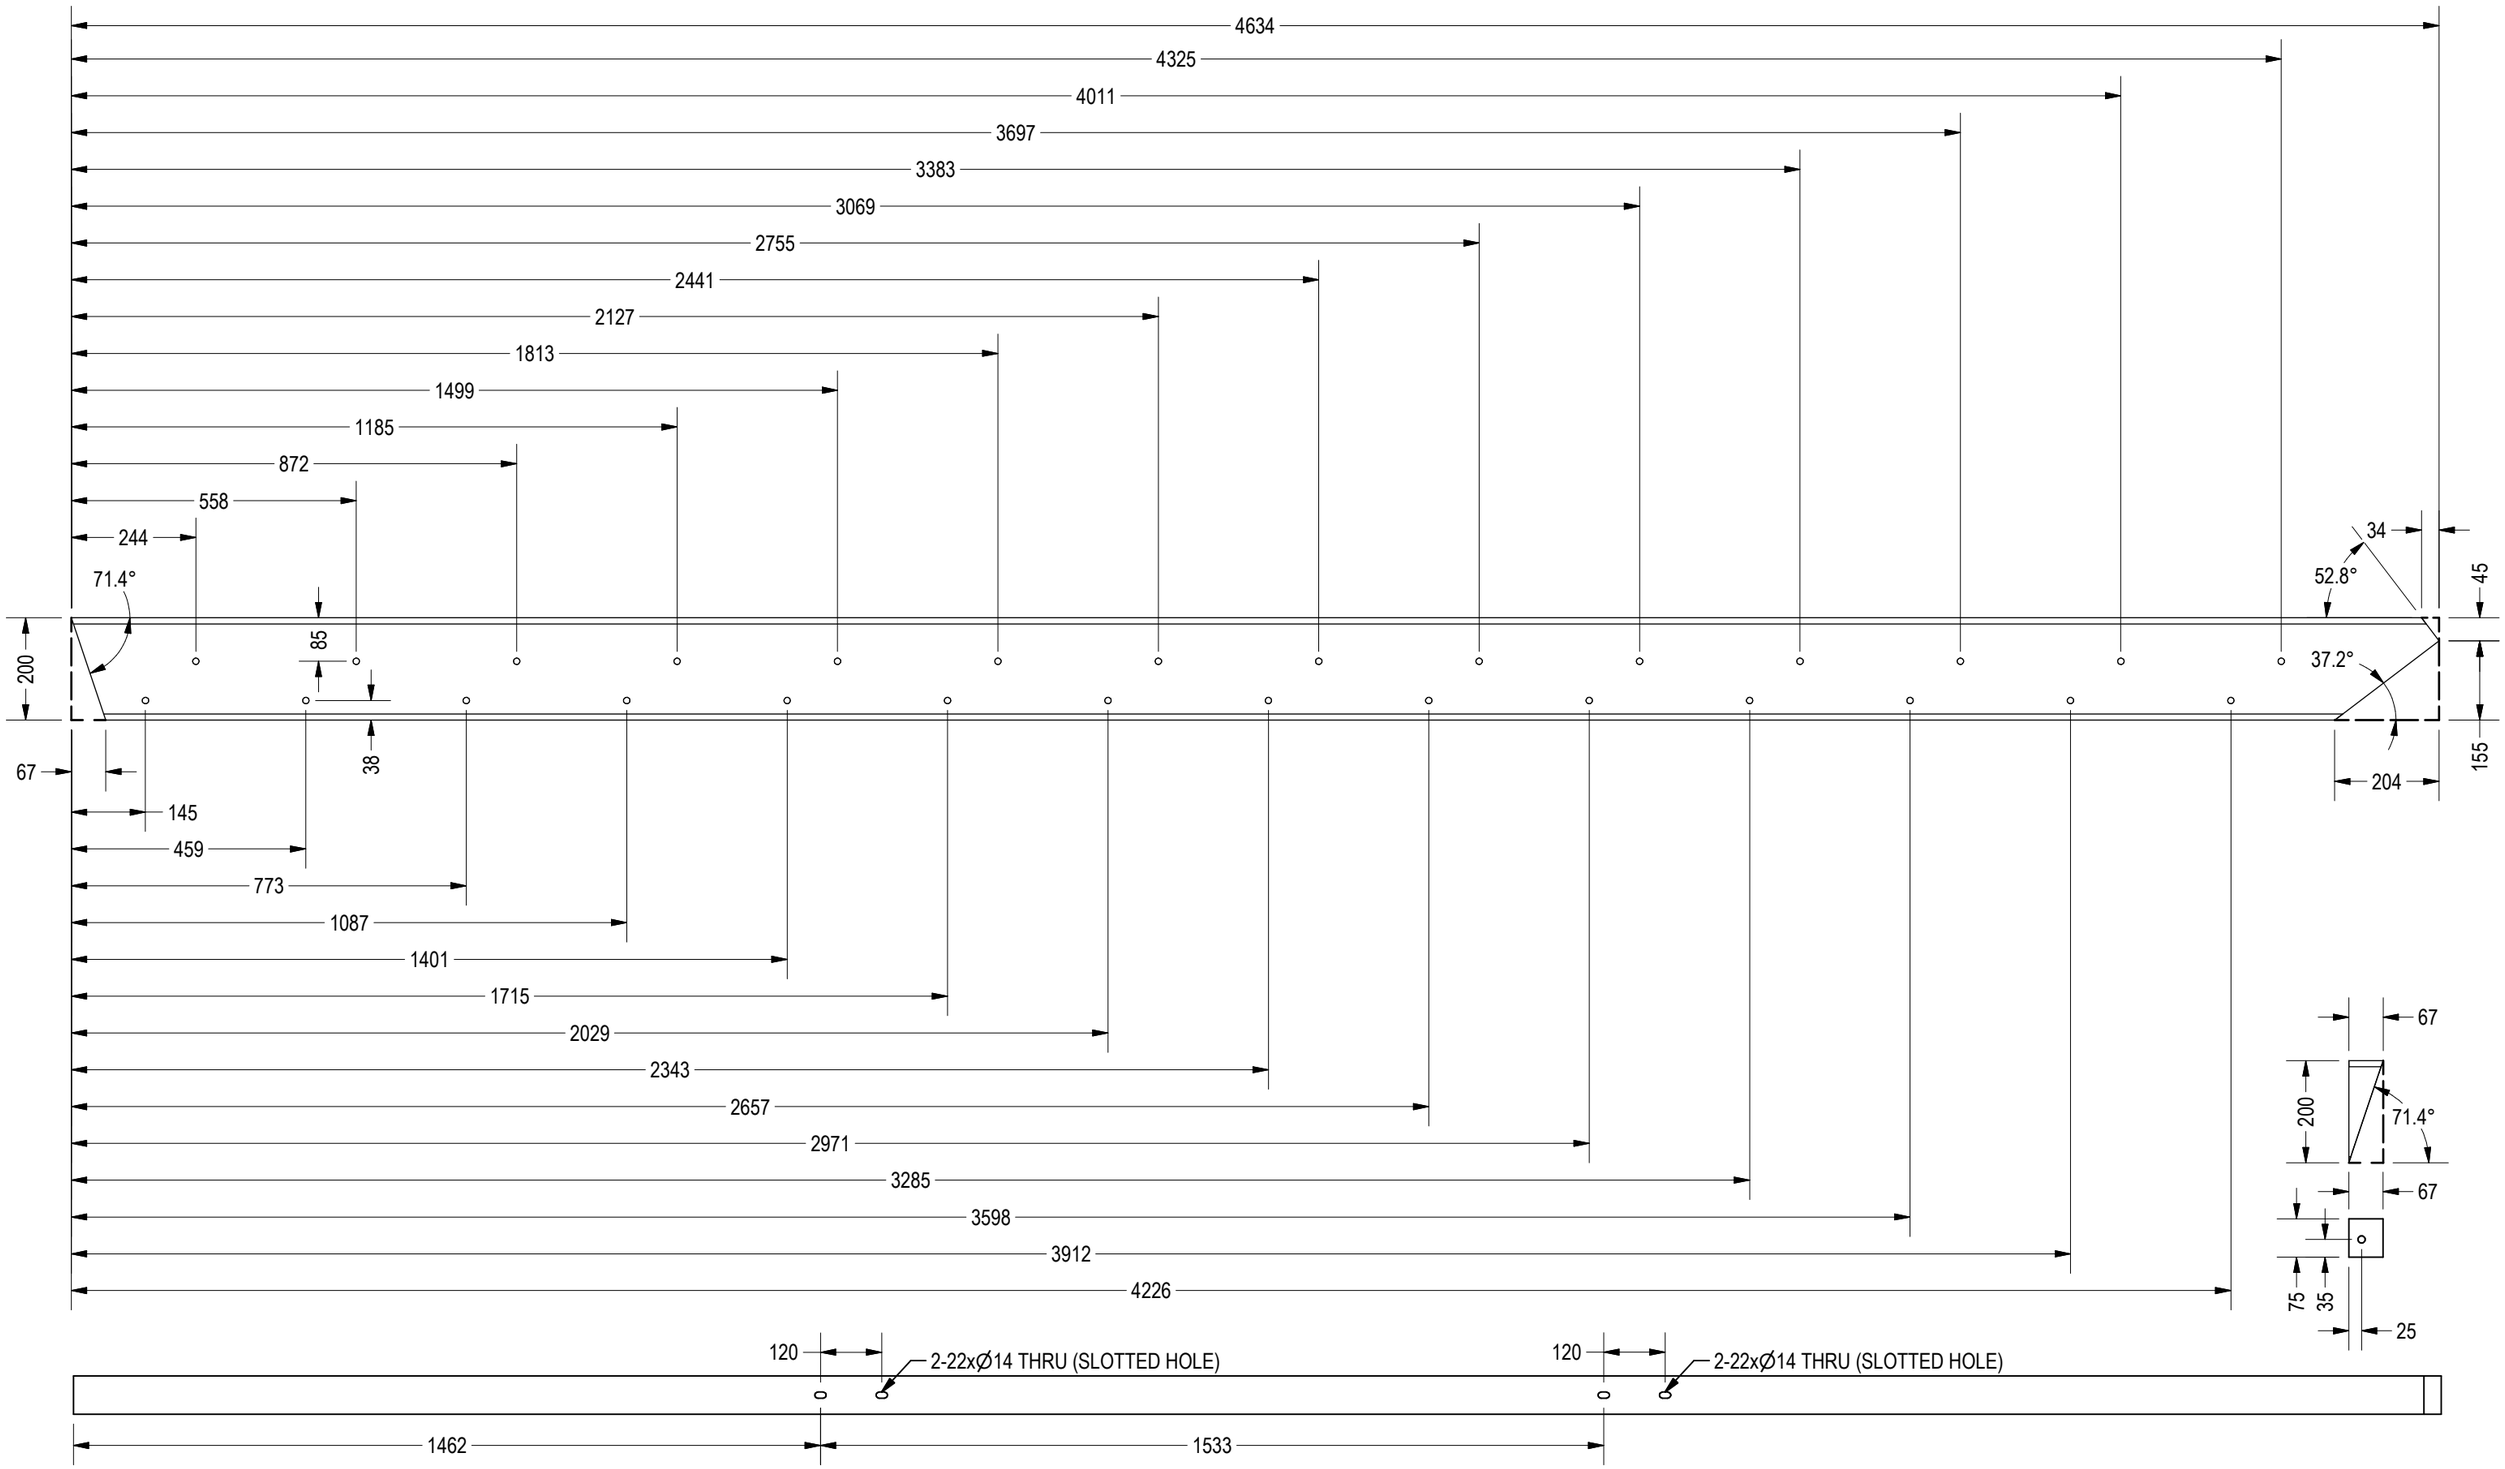

ST2-A
SCALE 1:12


NOTE: BOTH STRINGERS TO BE FABRICATED FROM


[redacted]


Reg.	Date


MATERIAL LIST

MARK	SECTION PROPERTY	LENGTH	UNIT	QTY	TOTAL QTY
ST3-A	200 PFC	3993 mm	1	2	2
ST3-B	200 PFC	3993 mm	1	2	2
EP1	PL 75x200x10	N/A	2	2	4
EP6	PL 75x262x10	N/A	2	2	4
EP7	PL 75x58x10	N/A	2	2	4

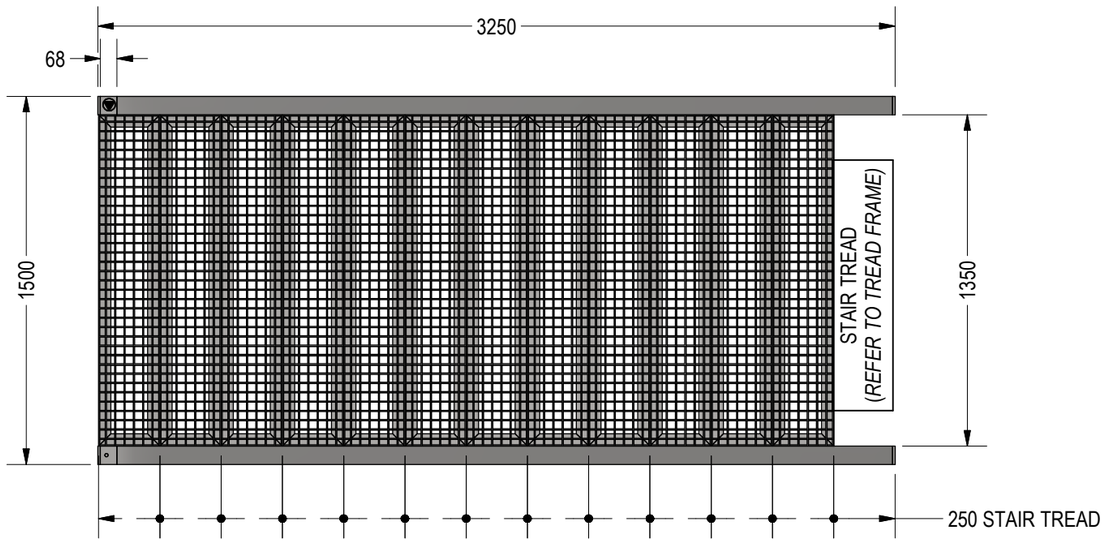

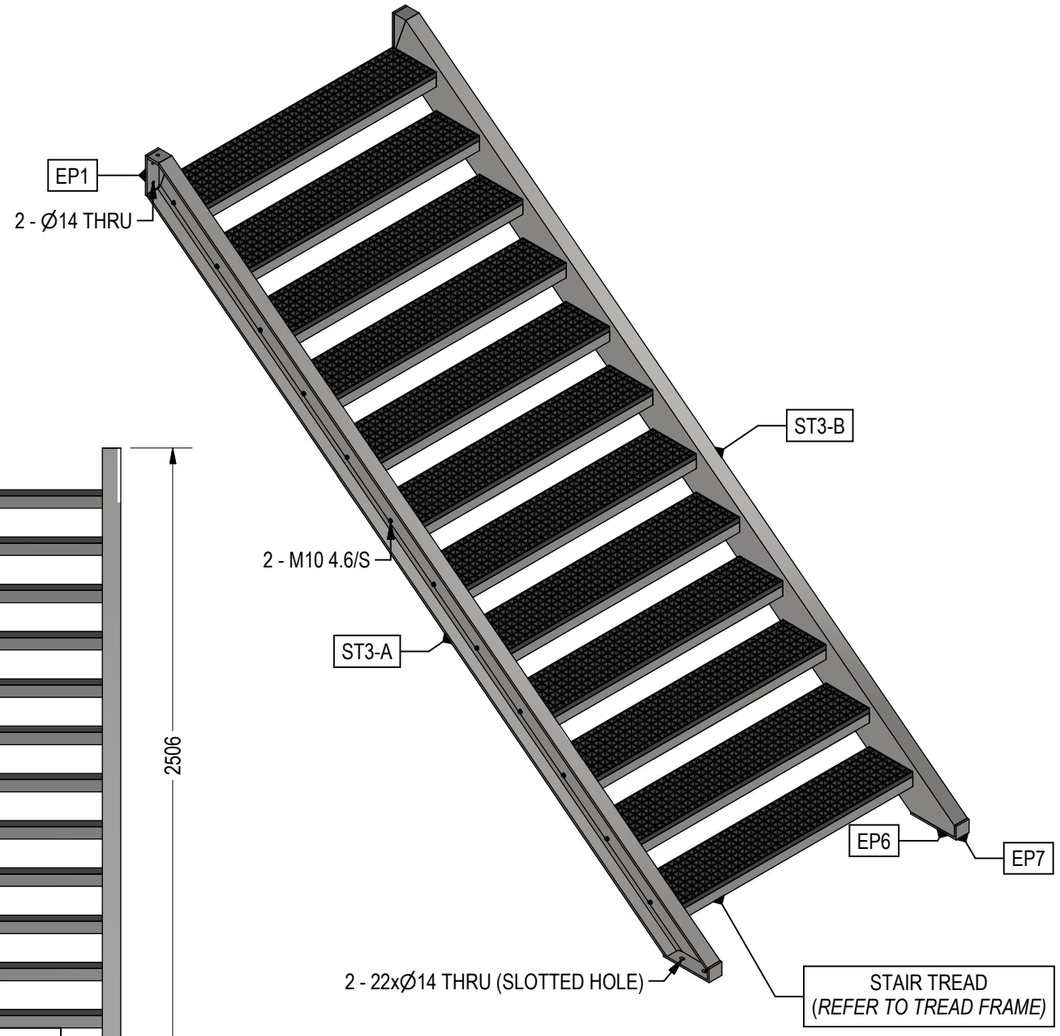

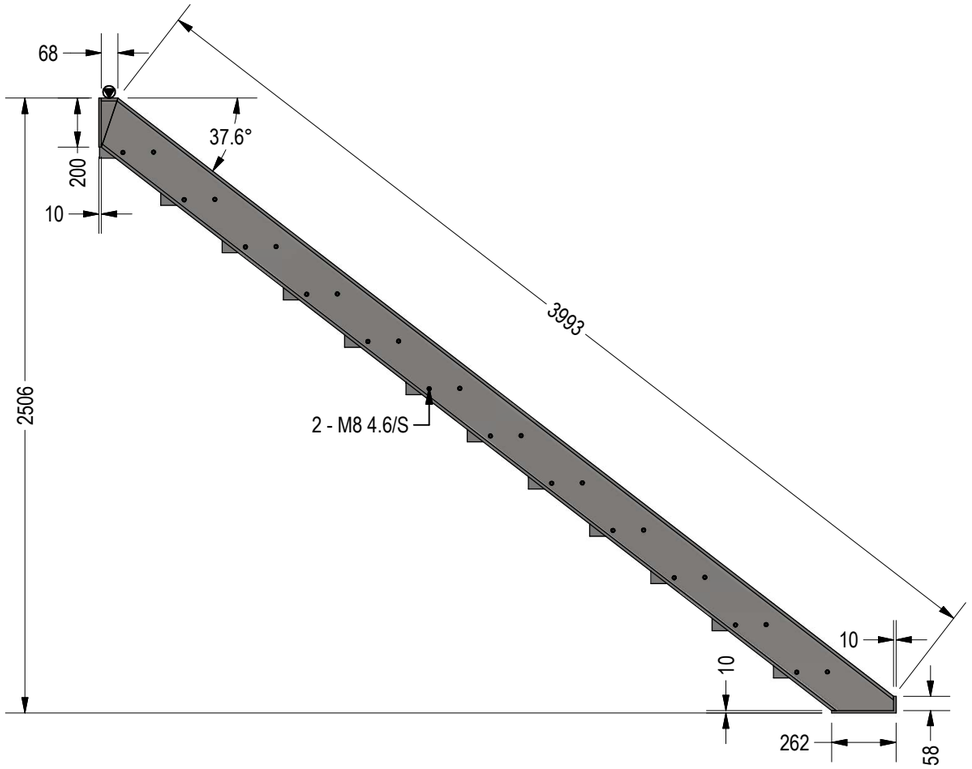


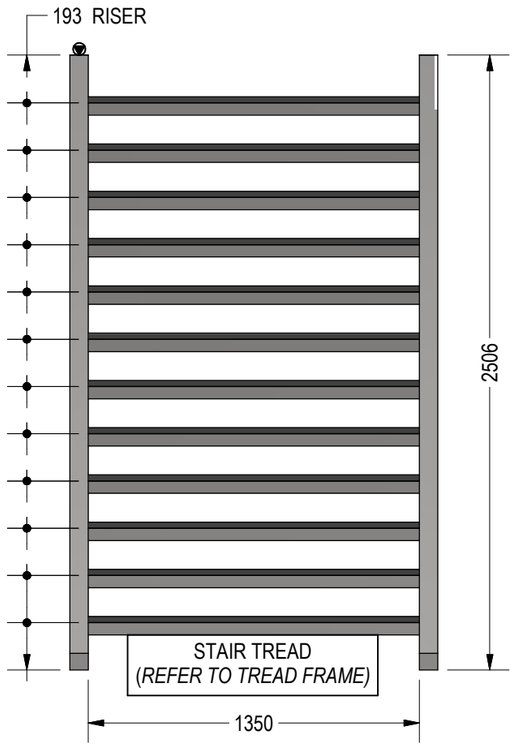


NOTE: BOTH STRINGERS TO BE FABRICATED FROM

[redacted]

Reg.	Date
	18/06/2025

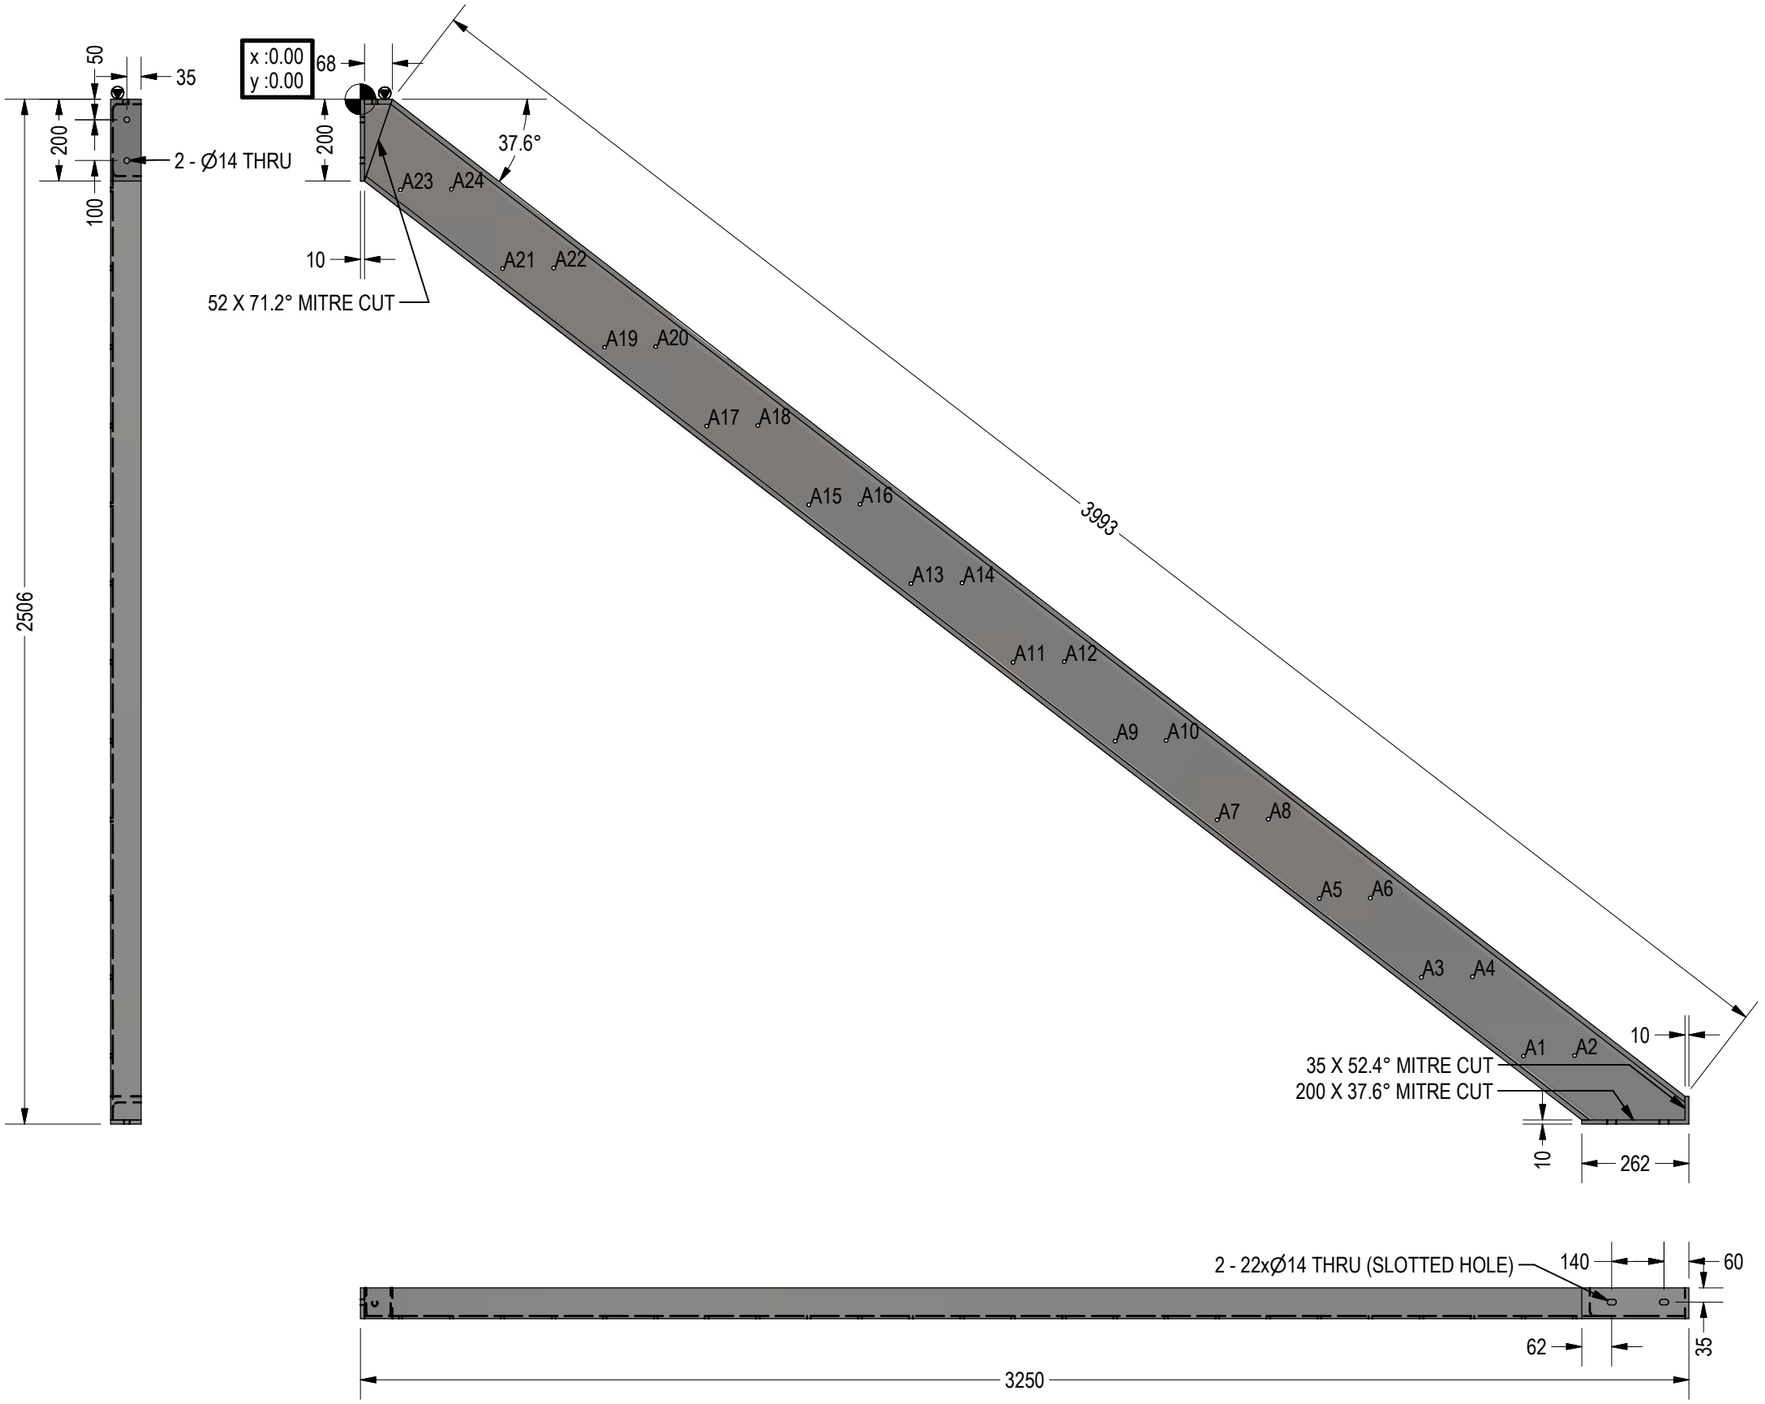

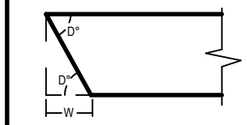

MITRE CUT ANNOTATION:

W x D° MITRE CUT

HOLE TABLE

HOLE	HOLE DIAMETER
A1	Ø12.50 THRU
A2	Ø12.50 THRU
A3	Ø12.50 THRU
A4	Ø12.50 THRU
A5	Ø12.50 THRU
A6	Ø12.50 THRU
A7	Ø12.50 THRU
A8	Ø12.50 THRU
A9	Ø12.50 THRU
A10	Ø12.50 THRU
A11	Ø12.50 THRU
A12	Ø12.50 THRU
A13	Ø12.50 THRU
A14	Ø12.50 THRU
A15	Ø12.50 THRU
A16	Ø12.50 THRU
A17	Ø12.50 THRU
A18	Ø12.50 THRU
A19	Ø12.50 THRU
A20	Ø12.50 THRU
A21	Ø12.50 THRU
A22	Ø12.50 THRU
A23	Ø12.50 THRU
A24	Ø12.50 THRU


ST3-A

SCALE 1:15

NOTE: BOTH STRINGERS TO BE FABRICATED FROM

[redacted]

Reg.	Date
	18/06/2025

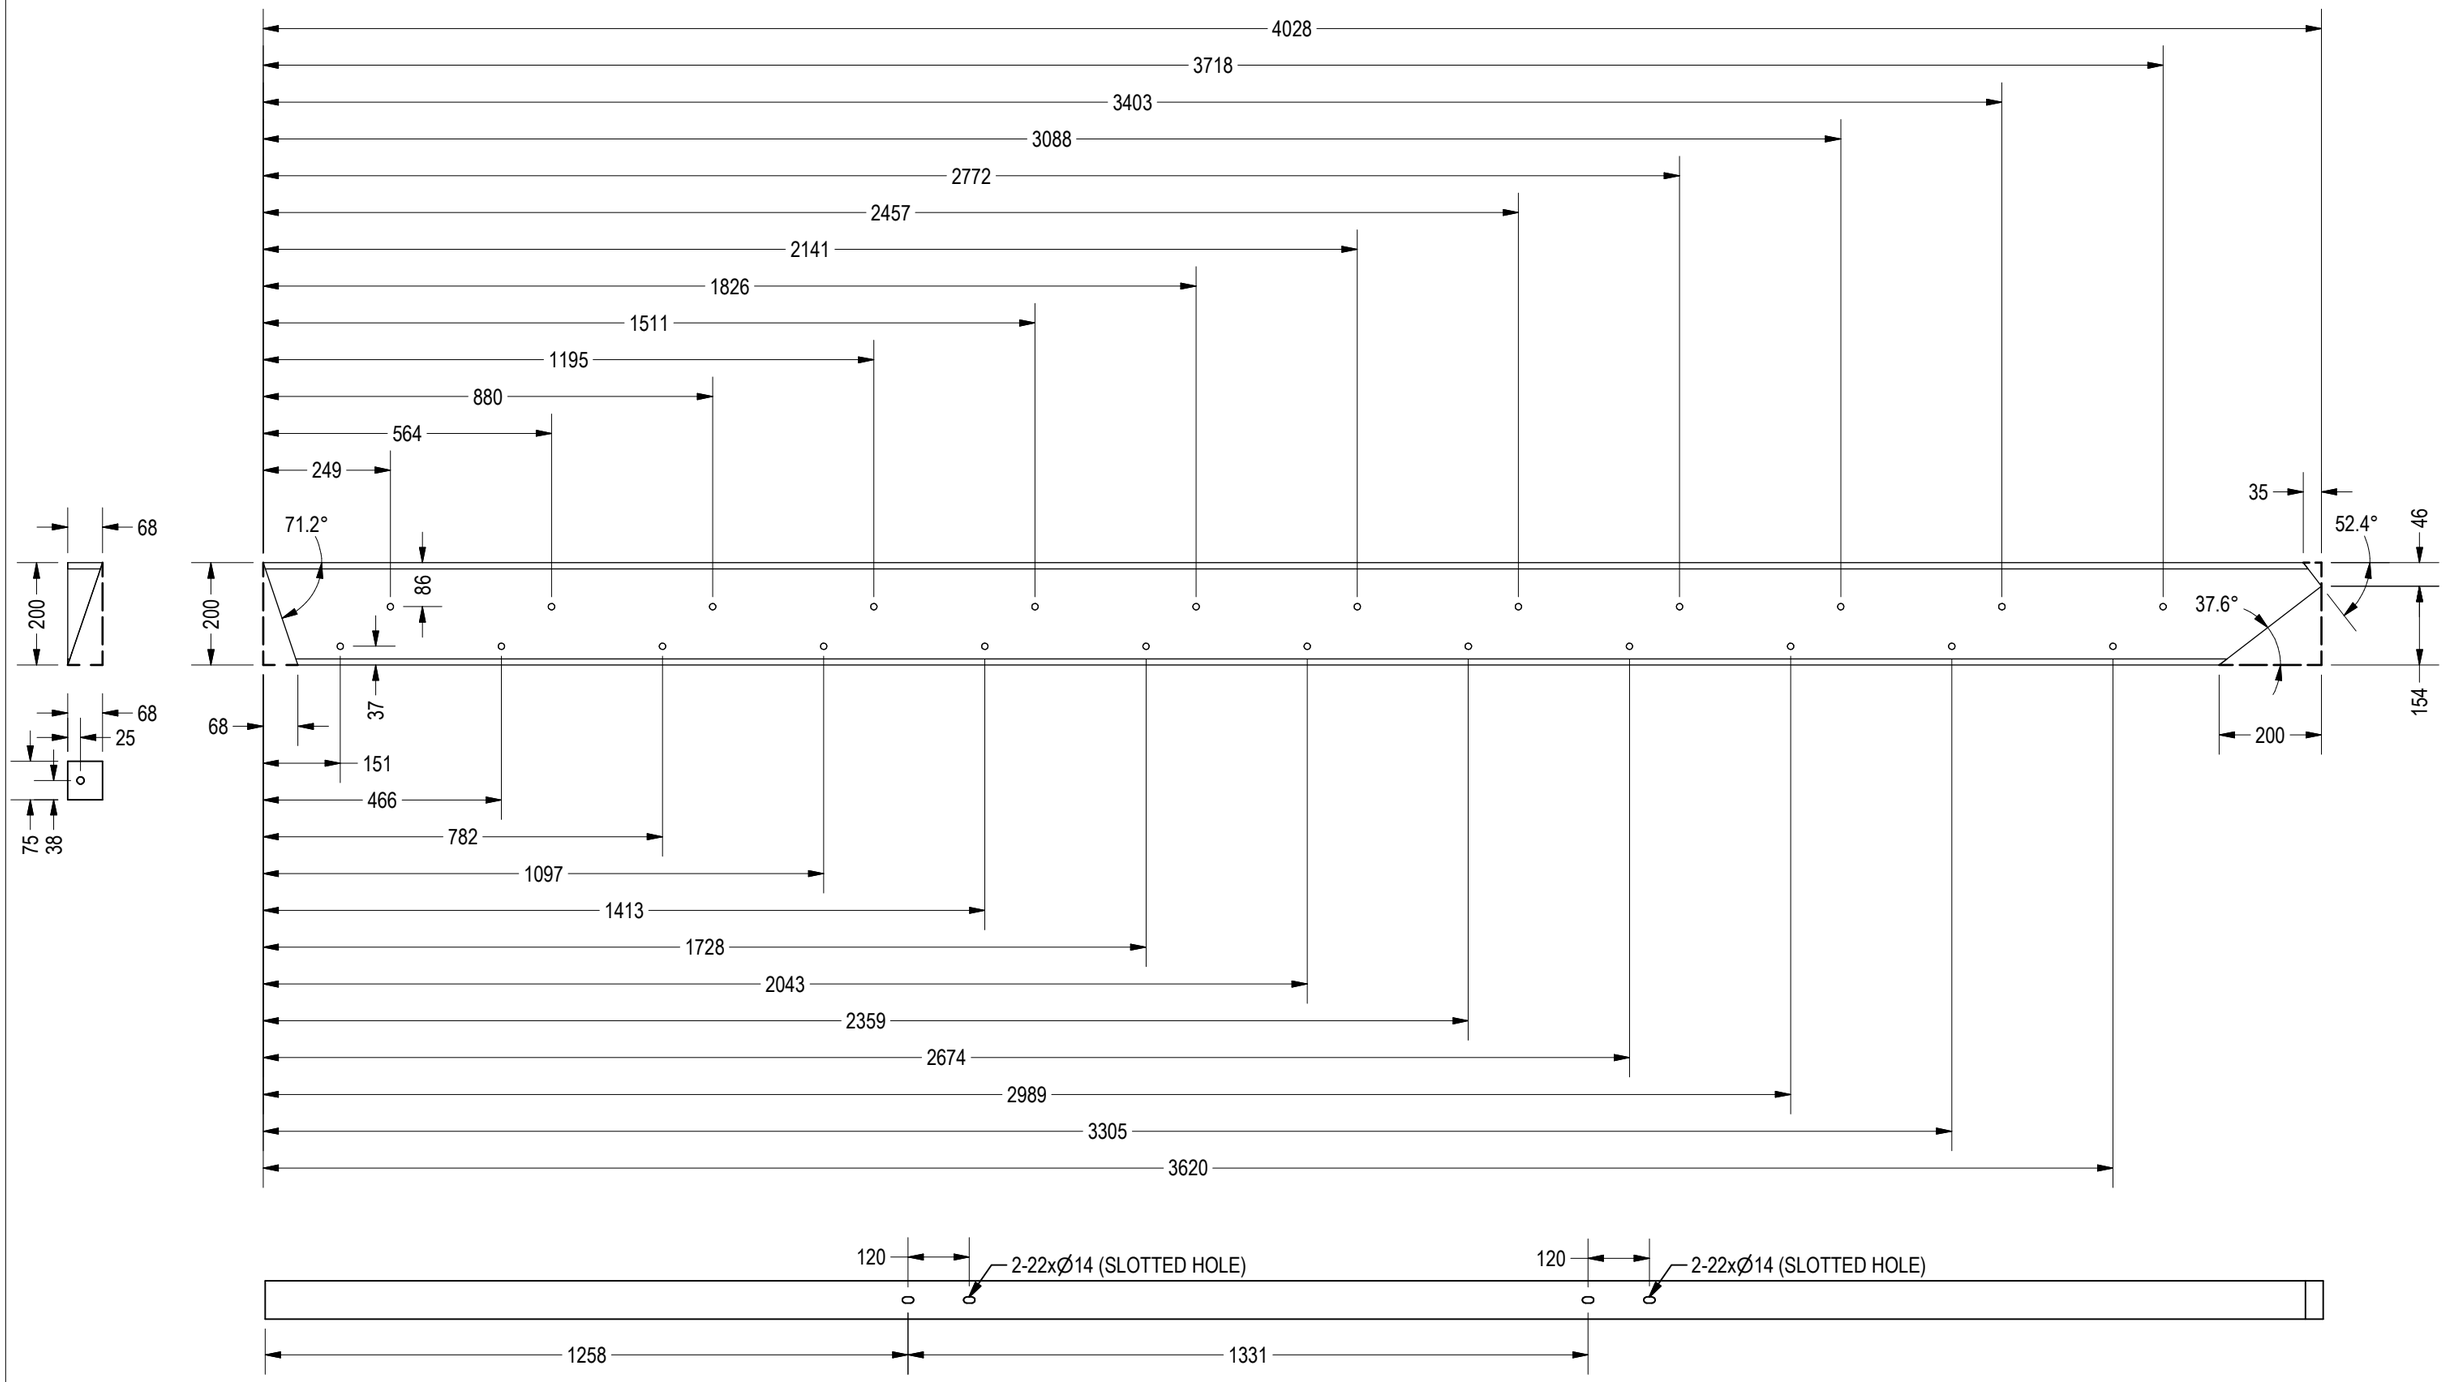

ST3-A

SCALE 1 : 12


NOTE: BOTH STRINGERS TO BE FABRICATED FROM


[redacted]


Reg.	Date


MATERIAL LIST

MARK	SECTION PROPERTY	LENGTH	UNIT	QTY	TOTAL QTY
ST4-A	200 PFC	3893 mm	1	1	1
ST4-B	200 PFC	3893 mm	1	1	1
EP1	PL 75x200x10	N/A	2	1	2
EP8	PL 75x283x10	N/A	2	1	2
EP9	PL 75x50x10	N/A	2	1	2

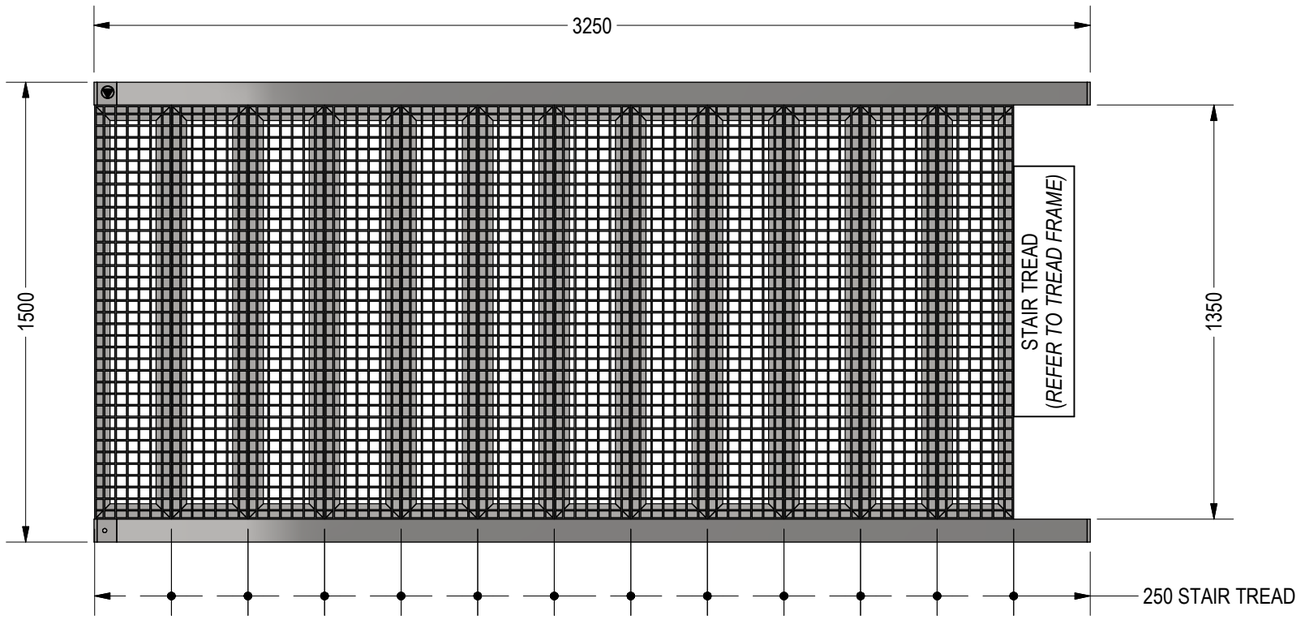

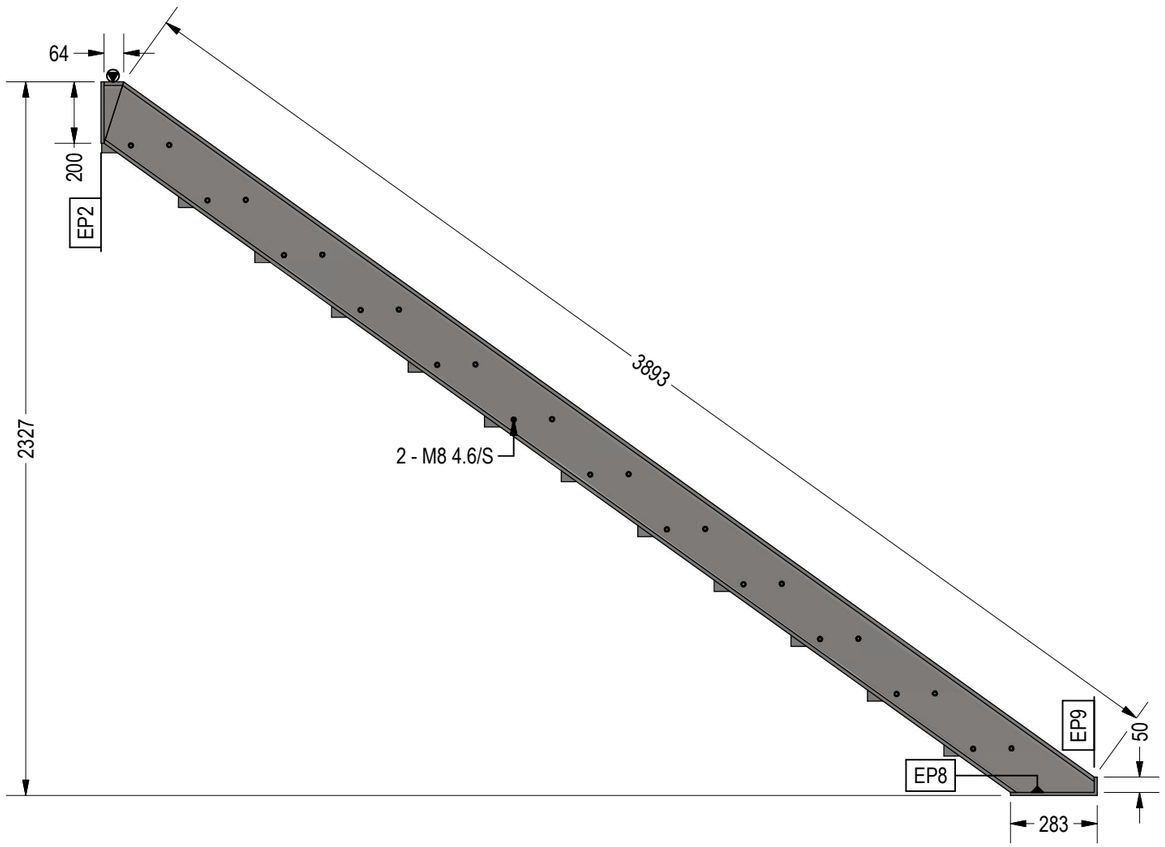

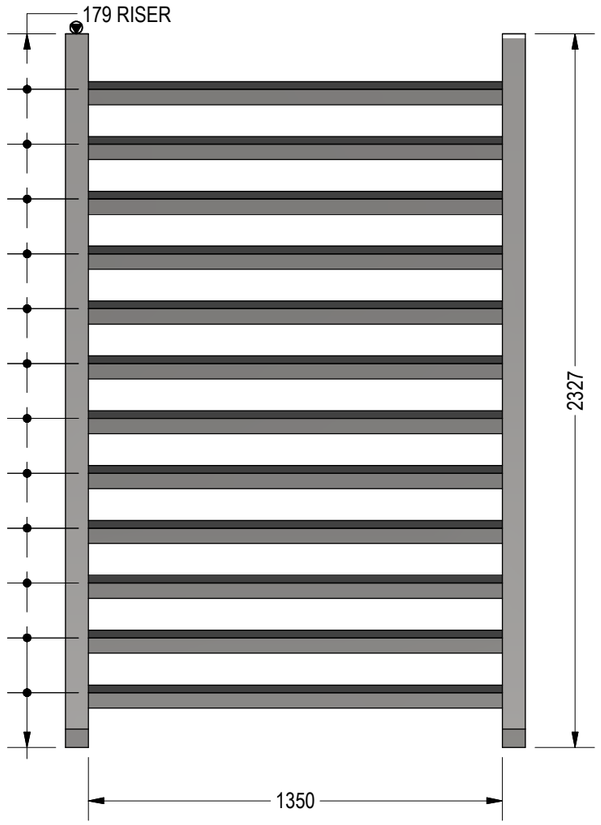


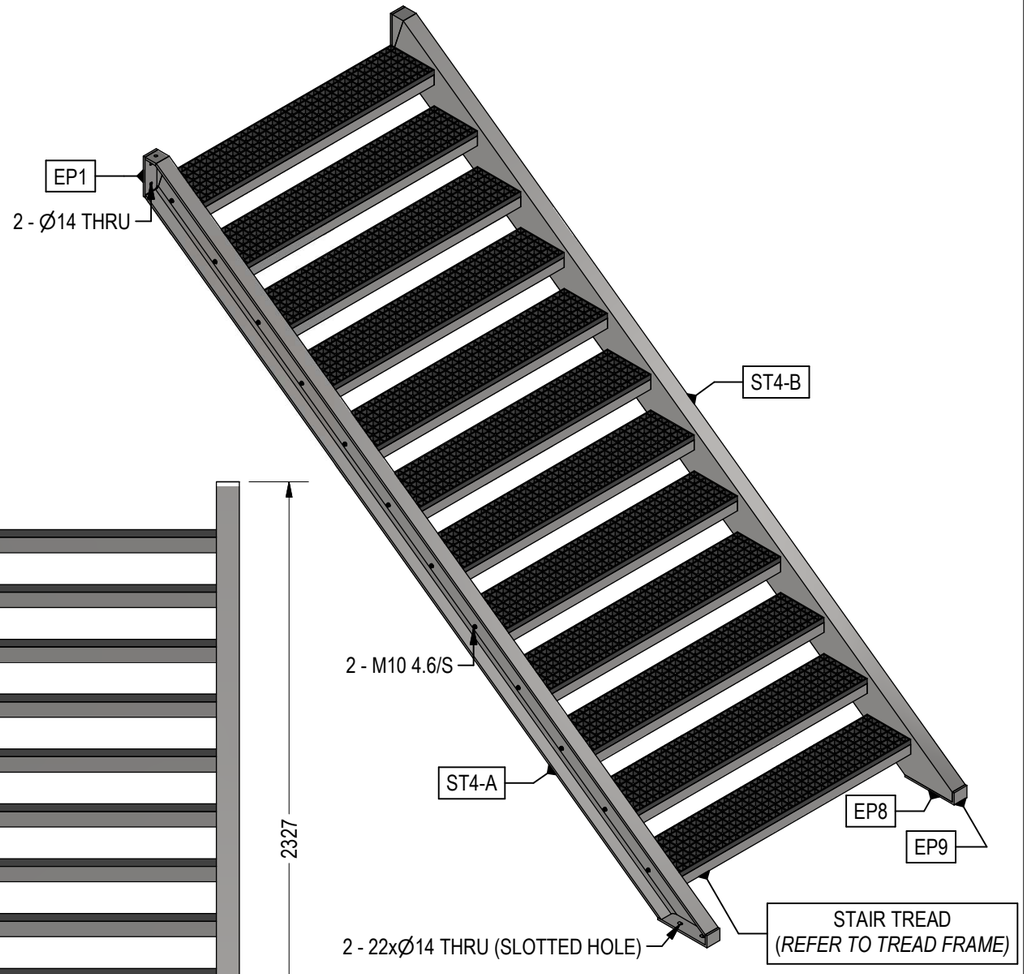


NOTE: BOTH STRINGERS TO BE FABRICATED FROM

[redacted]

Reg.	Date
	18/06/2025

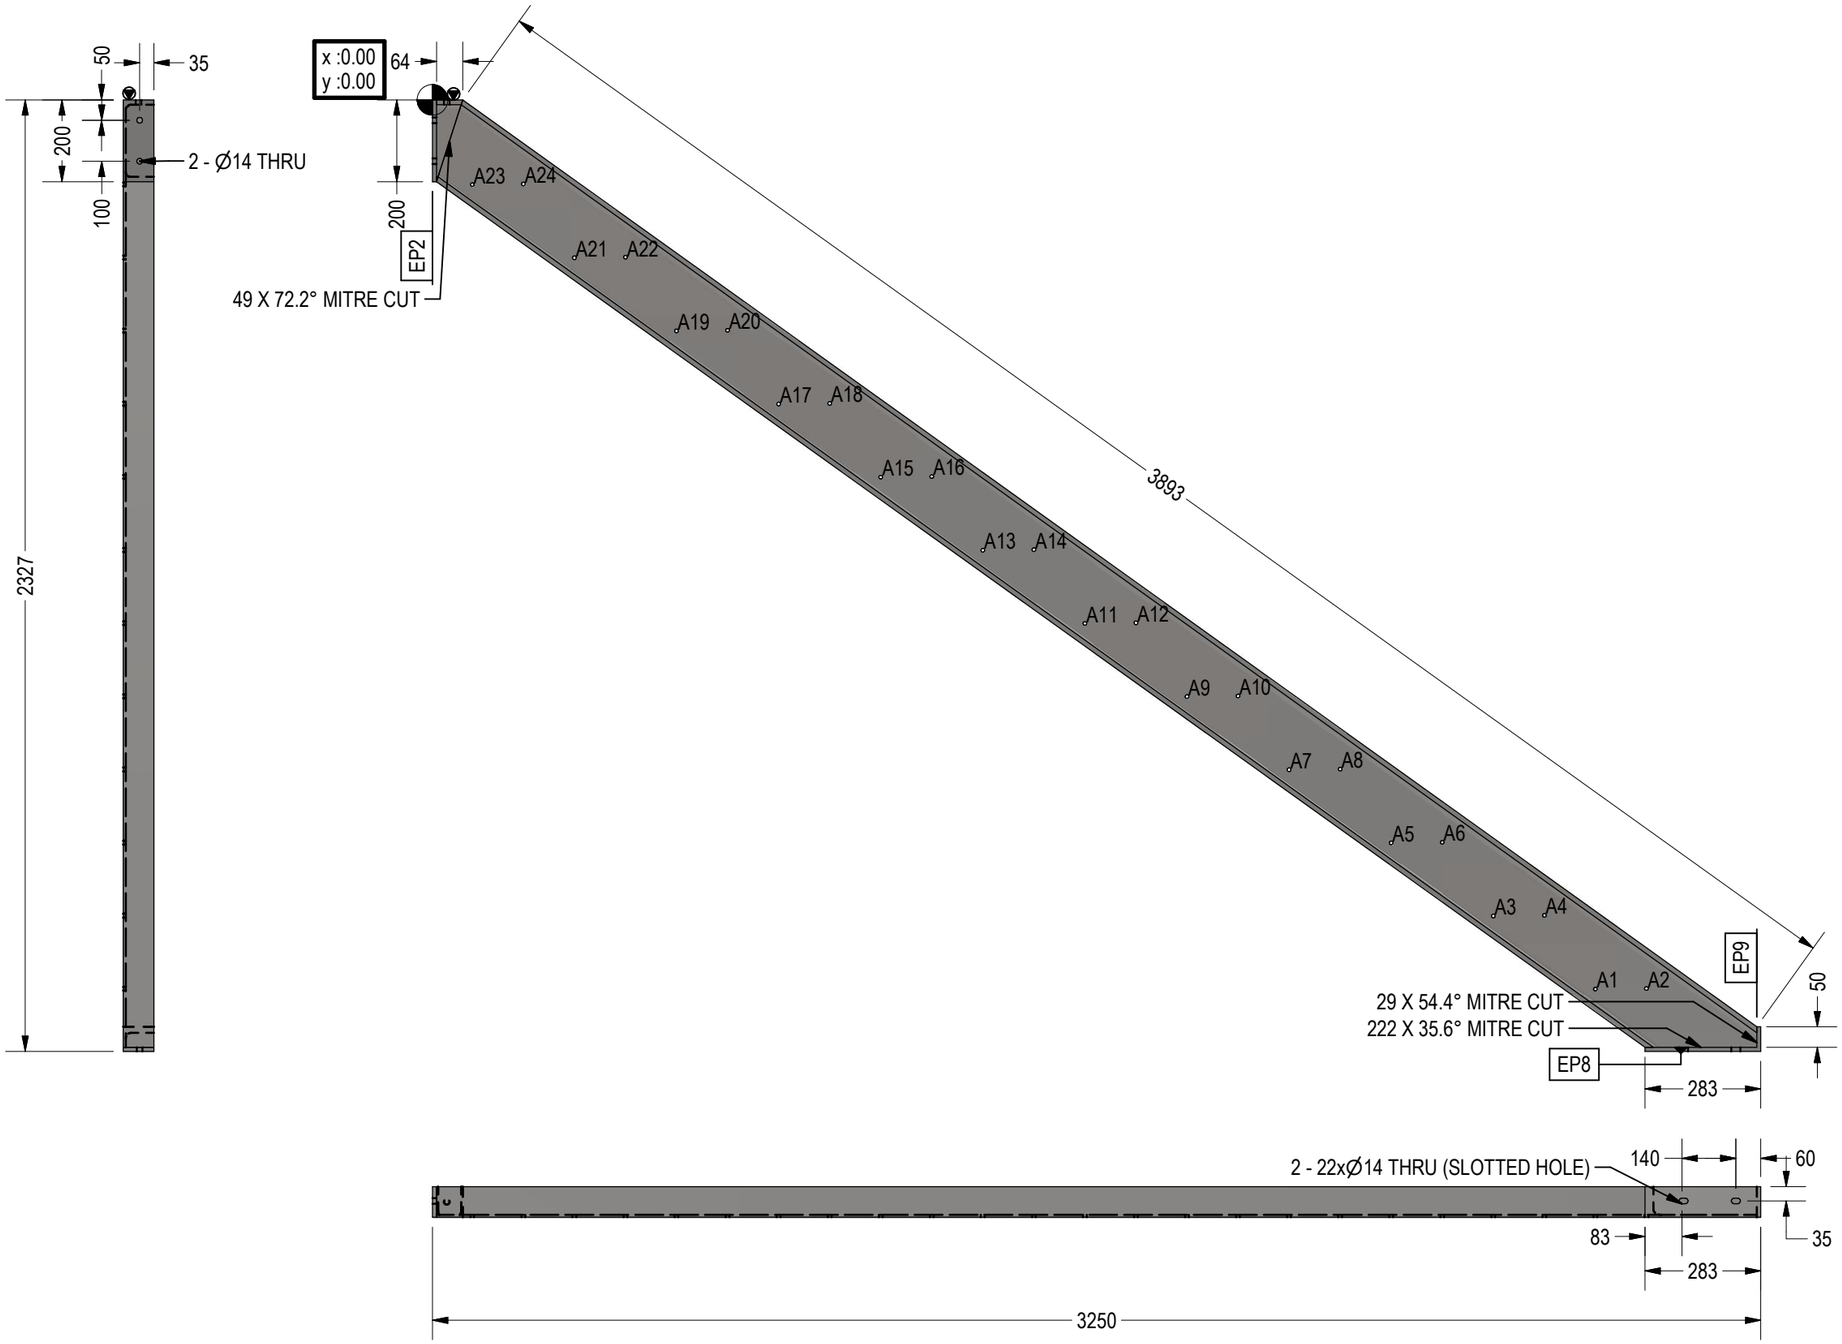

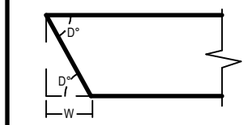

MITRE CUT ANNOTATION:

W x D° MITRE CUT

HOLE TABLE


HOLE	HOLE DIAMETER
A1	Ø12.50 THRU
A2	Ø12.50 THRU
A3	Ø12.50 THRU
A4	Ø12.50 THRU
A5	Ø12.50 THRU
A6	Ø12.50 THRU
A7	Ø12.50 THRU
A8	Ø12.50 THRU
A9	Ø12.50 THRU
A10	Ø12.50 THRU
A11	Ø12.50 THRU
A12	Ø12.50 THRU
A13	Ø12.50 THRU
A14	Ø12.50 THRU
A15	Ø12.50 THRU
A16	Ø12.50 THRU
A17	Ø12.50 THRU
A18	Ø12.50 THRU
A19	Ø12.50 THRU
A20	Ø12.50 THRU
A21	Ø12.50 THRU
A22	Ø12.50 THRU
A23	Ø12.50 THRU
A24	Ø12.50 THRU

ST4-A

NOTE: BOTH STRINGERS TO BE FABRICATED FROM

[redacted]

Reg.	Date
	18/06/2025

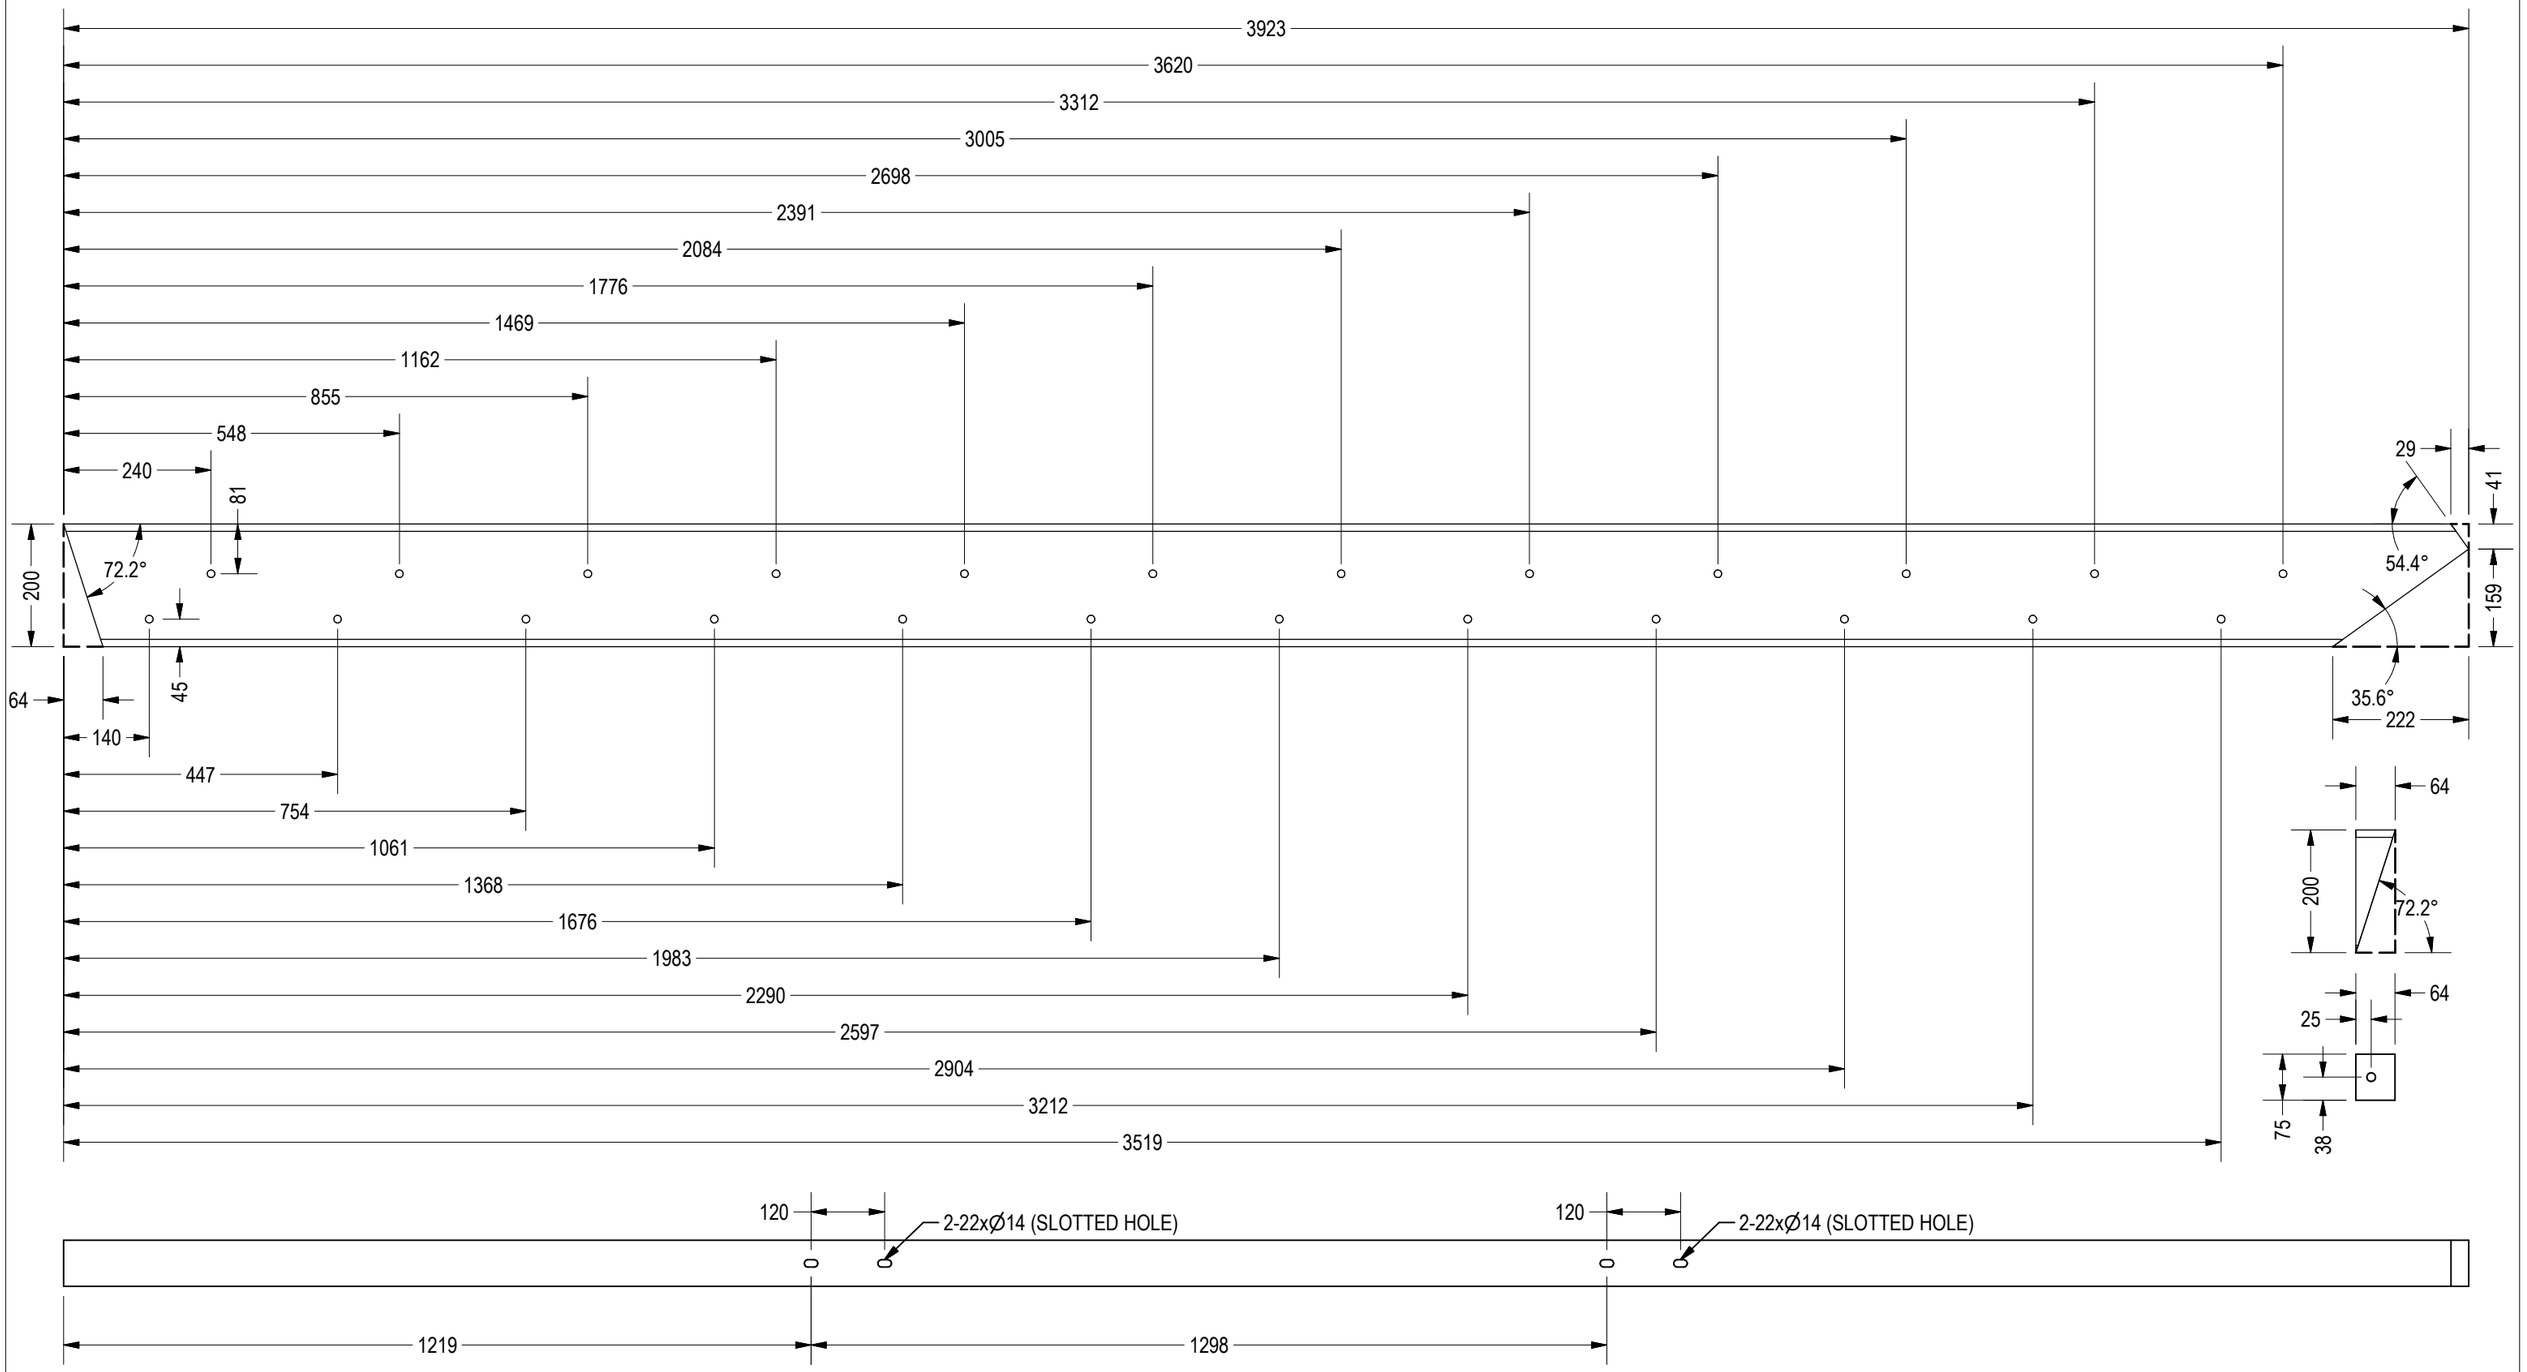

ST4-A


SCALE 1 : 10


NOTE: BOTH STRINGERS TO BE FABRICATED FROM


[redacted]


Reg. | Date

MATERIAL LIST					
MARK	SECTION PROPERTY	LENGTH	UNIT	QTY	TOTAL QTY
ST5-A	200 PFC	2880 mm	1	1	1
ST5-B	200 PFC	2880 mm	1	1	1
EP1	PL 75x200x10	N/A	2	1	2
EP11	PL 75x250x10	N/A	2	1	2
EP10	PL 75x42x10	N/A	2	1	2

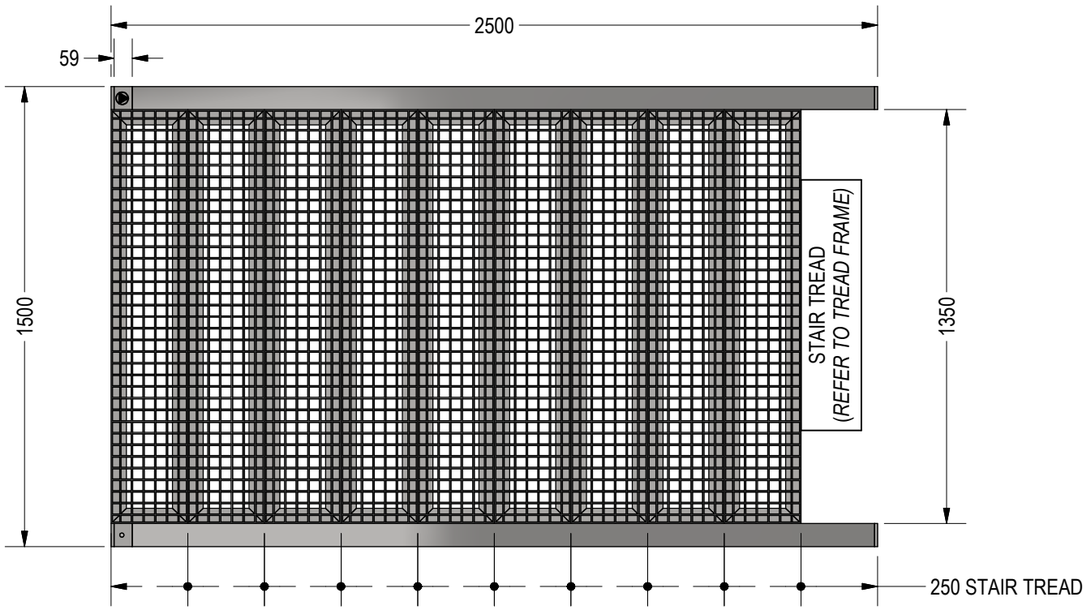


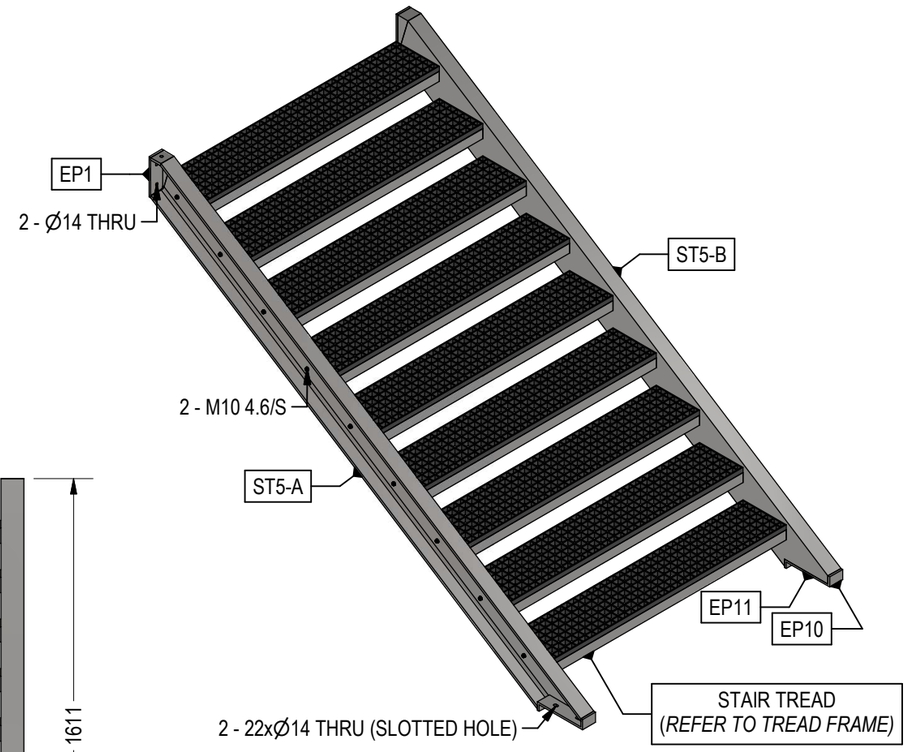

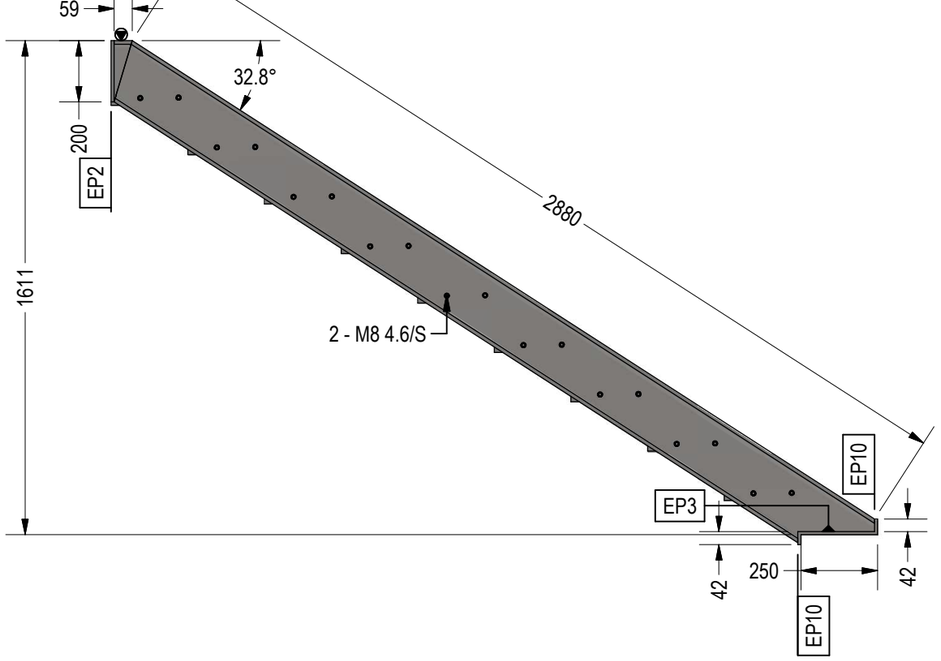

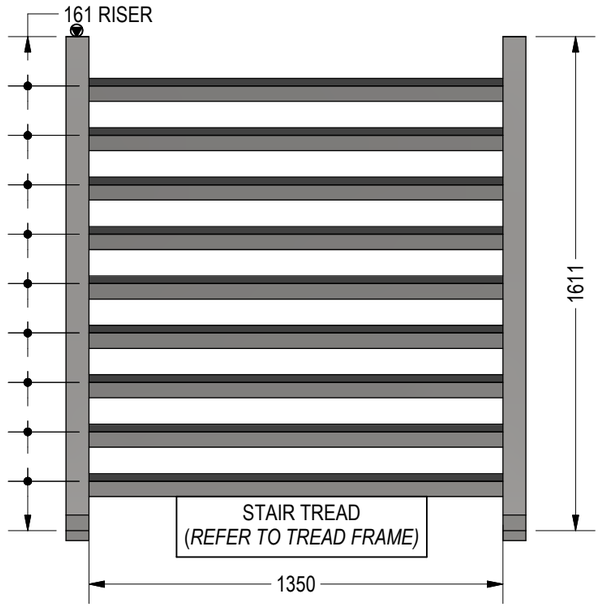

Reg.	Date
	18/06/2025

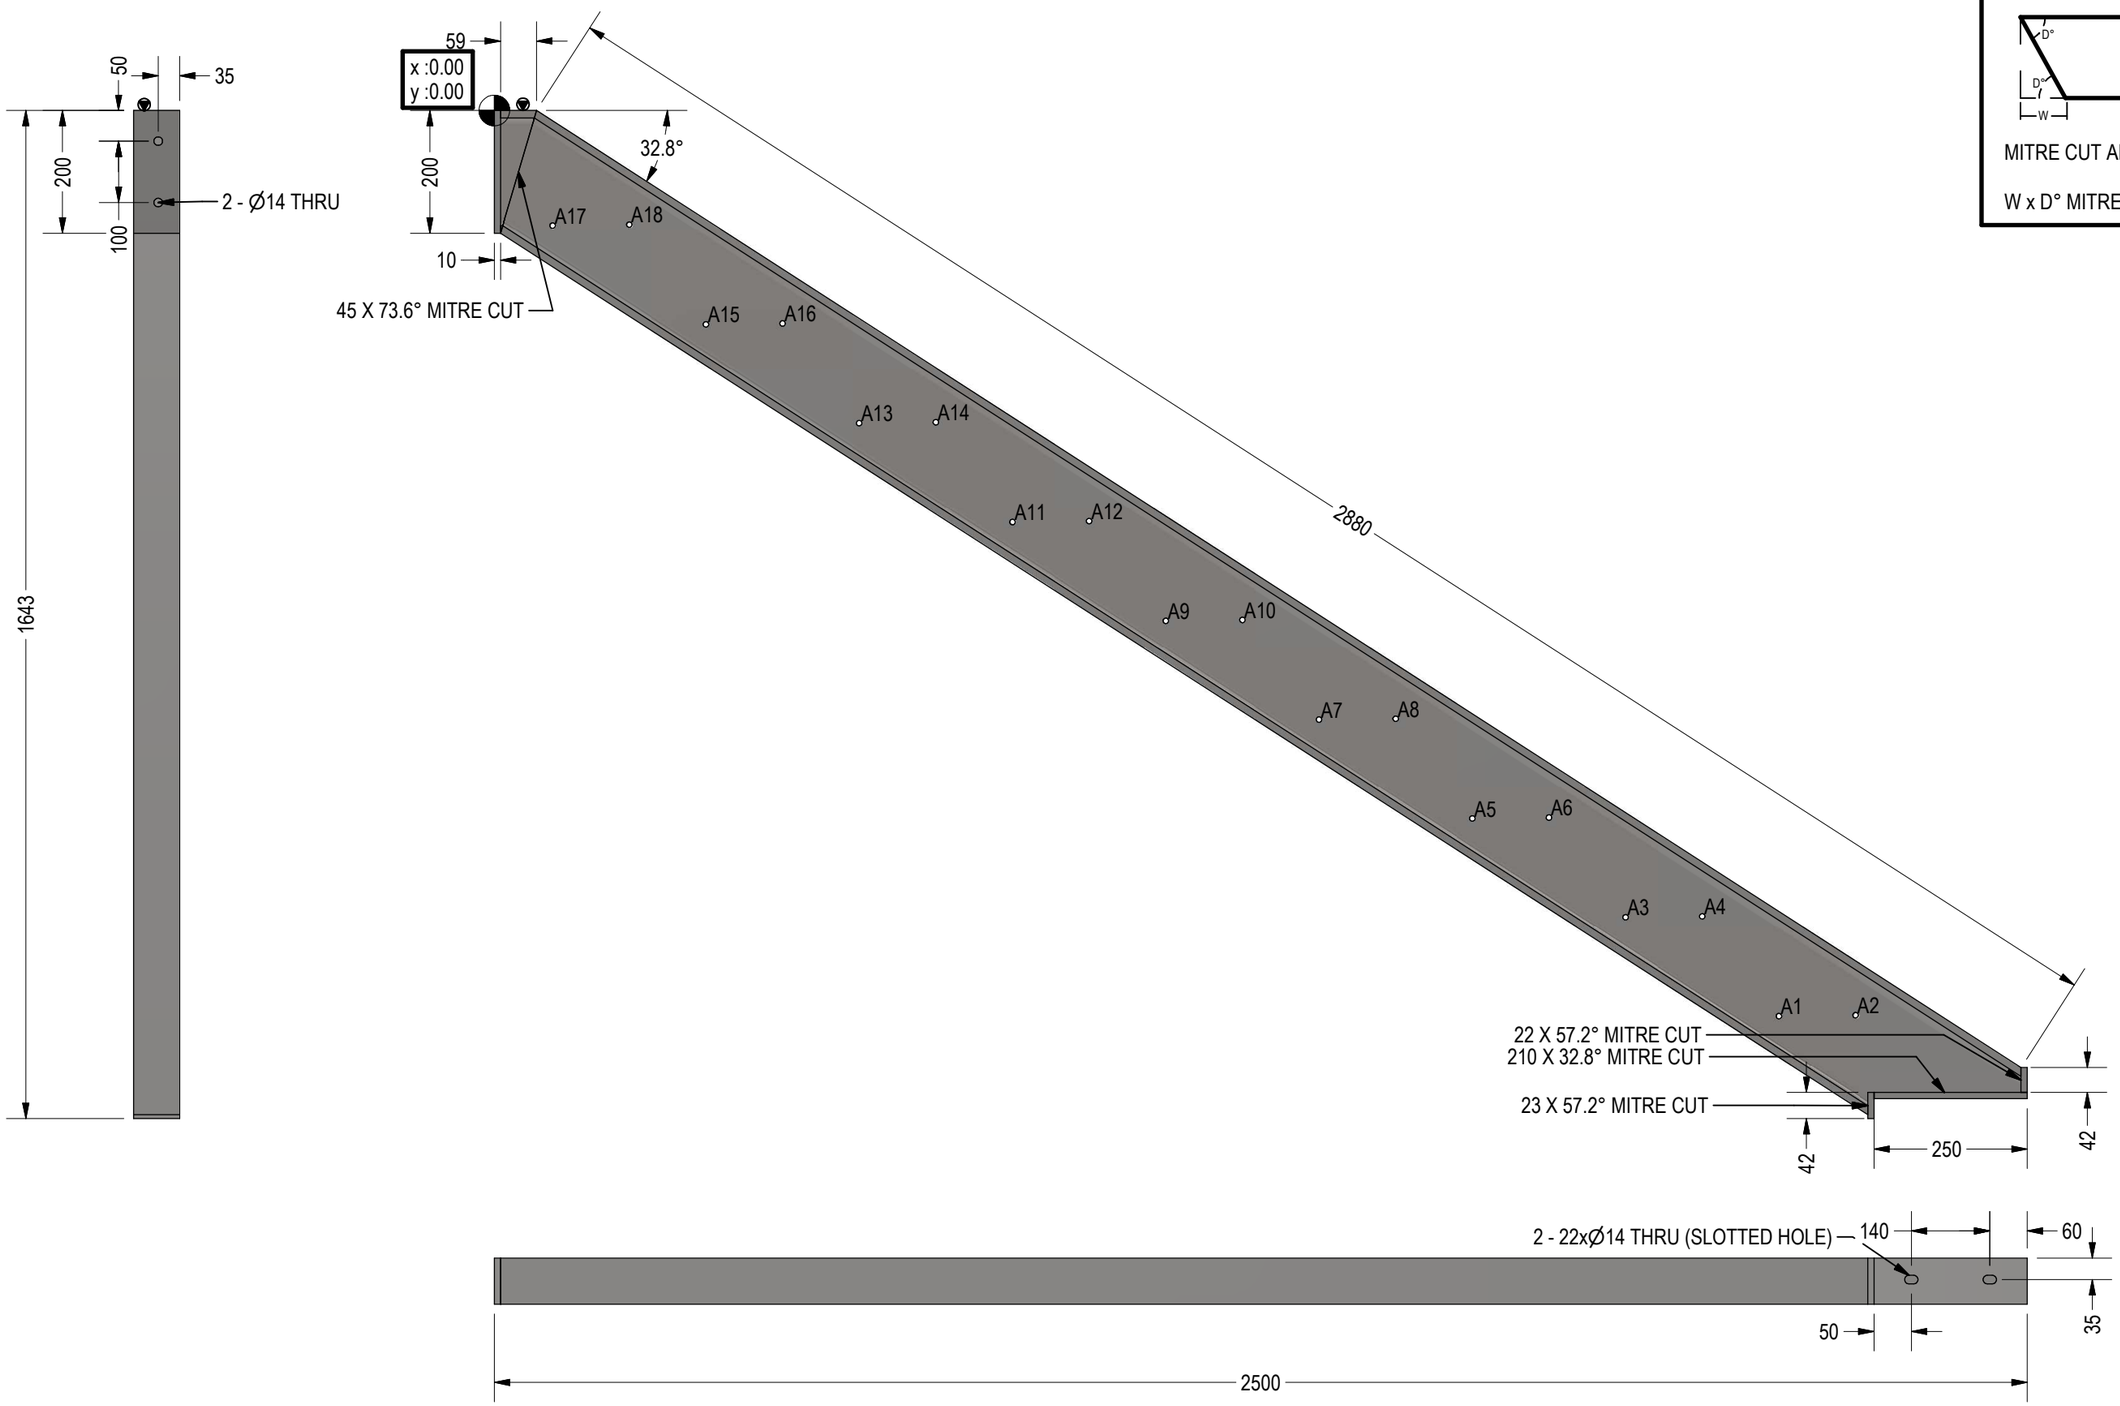

MITRE CUT ANNOTATION:

W x D° MITRE CUT

HOLE TABLE


HOLE	HOLE DIAMETER
A1	Ø12.50 THRU
A2	Ø12.50 THRU
A3	Ø12.50 THRU
A4	Ø12.50 THRU
A5	Ø12.50 THRU
A6	Ø12.50 THRU
A7	Ø12.50 THRU
A8	Ø12.50 THRU
A9	Ø12.50 THRU
A10	Ø12.50 THRU
A11	Ø12.50 THRU
A12	Ø12.50 THRU
A13	Ø12.50 THRU
A14	Ø12.50 THRU
A15	Ø12.50 THRU
A16	Ø12.50 THRU
A17	Ø12.50 THRU
A18	Ø12.50 THRU

NOTE: BOTH STRINGERS TO BE FABRICATED FROM

[redacted]

Reg.	Date
	18/06/2025

[redacted]

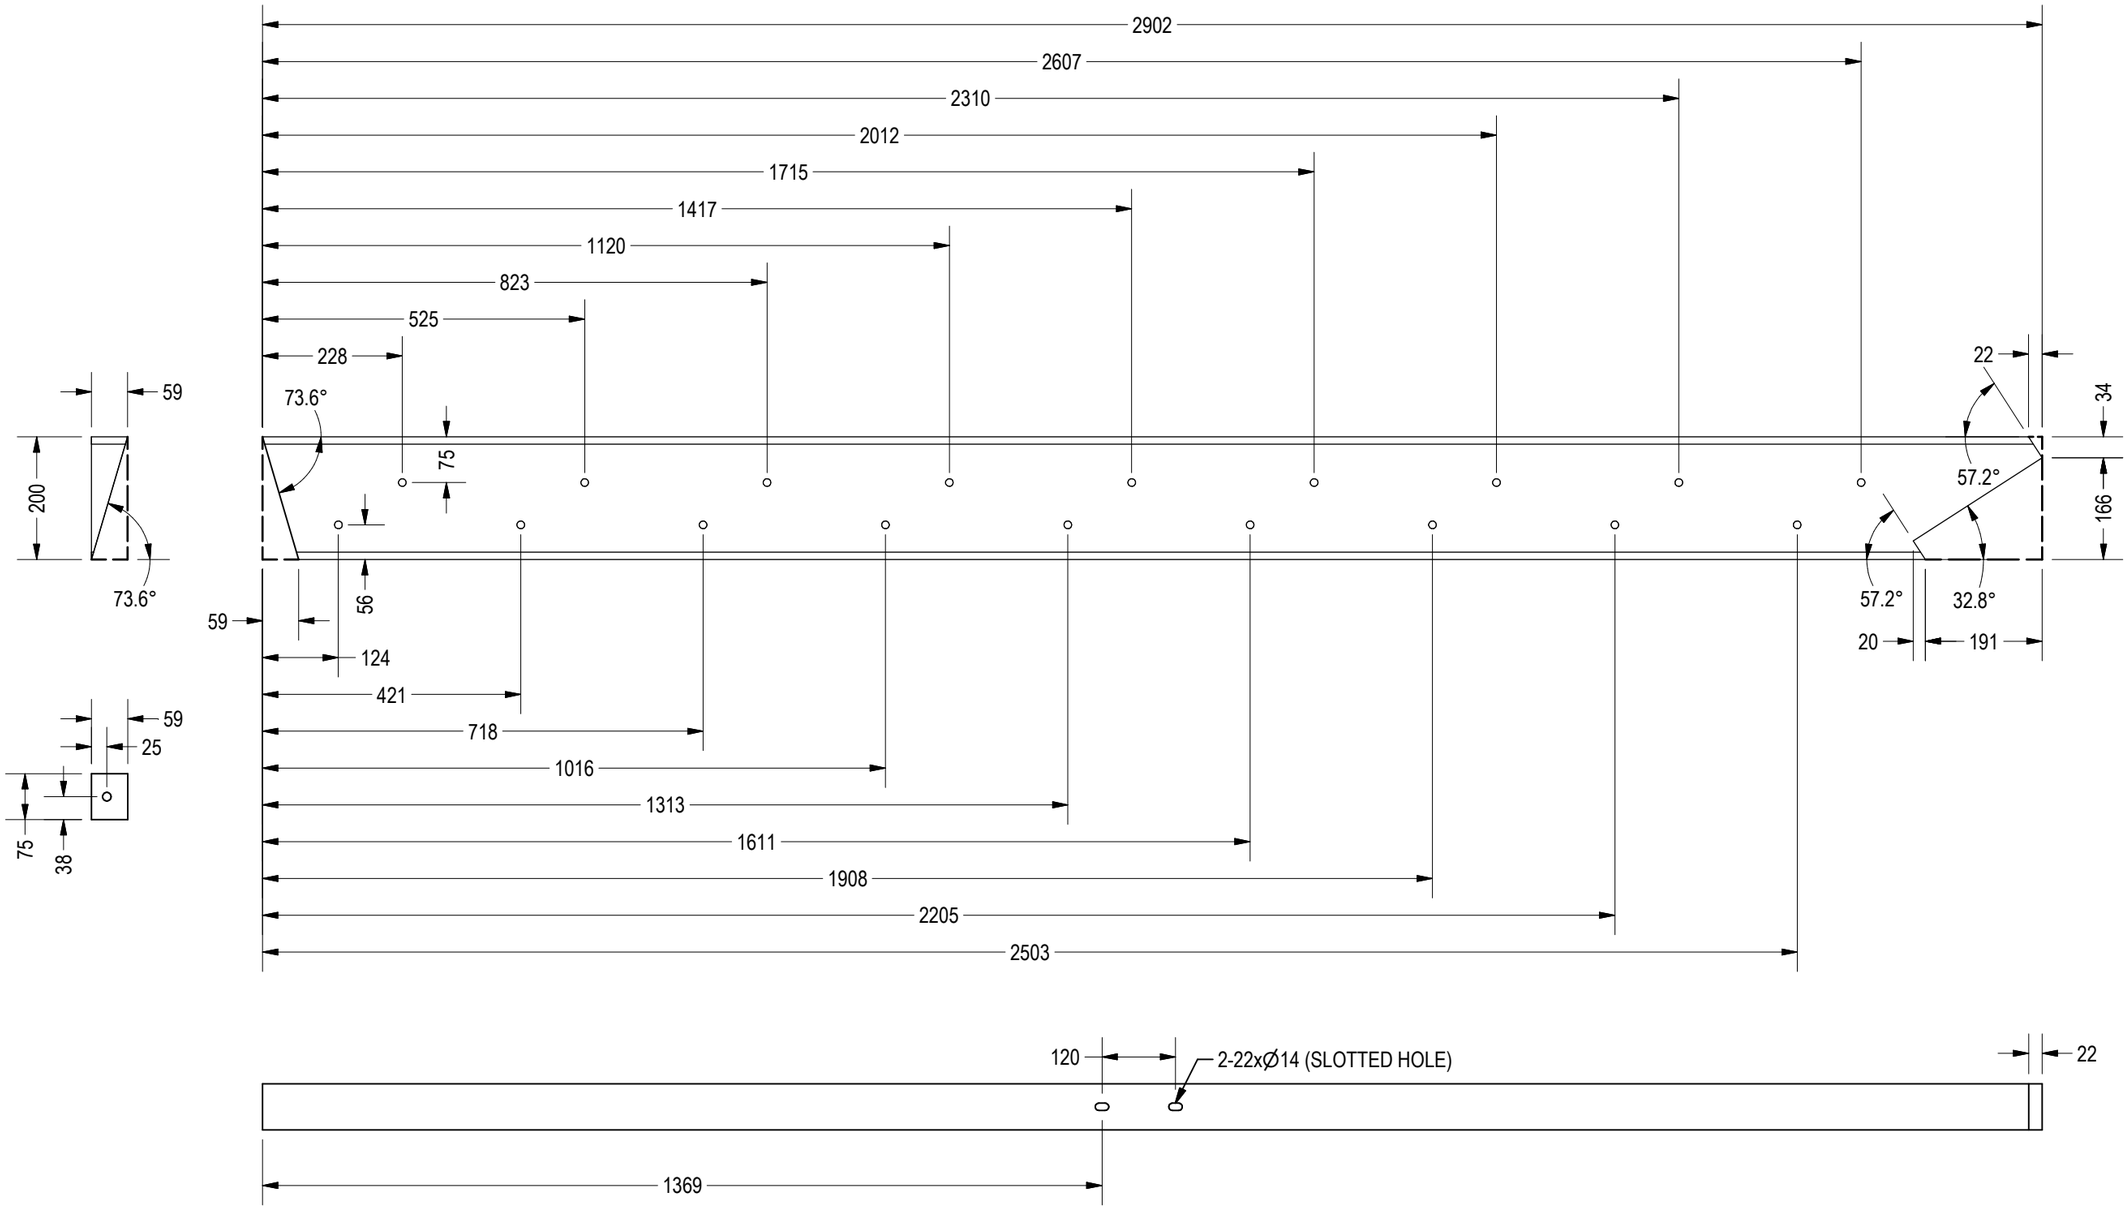

ST5-A

SCALE 1 : 10


NOTE: BOTH STRINGERS TO BE FABRICATED FROM


[redacted]

Reg.	Date


MATERIAL LIST

MARK	SECTION PROPERTY	LENGTH	UNIT	QTY	TOTAL QTY
TF1	EA 50X50X3	250 mm	2	80	160
TF2	EA 50X50X3	1350 mm	2	80	160
FMG	FRP GRATING MESH 25MM THK (250 x 1350)	1350 mm	1	80	80

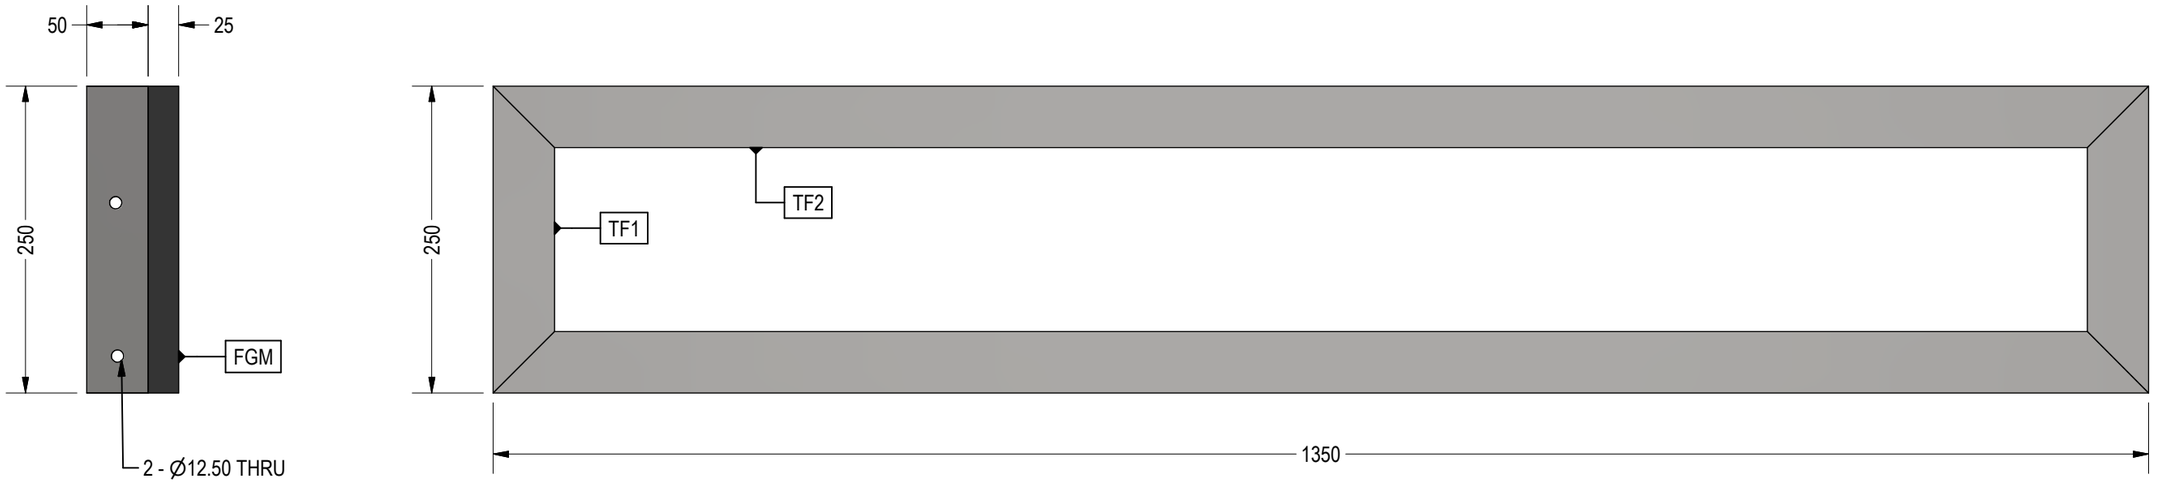


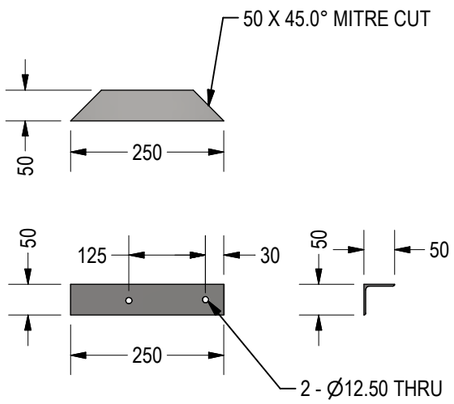

TF1
SCALE 1:10

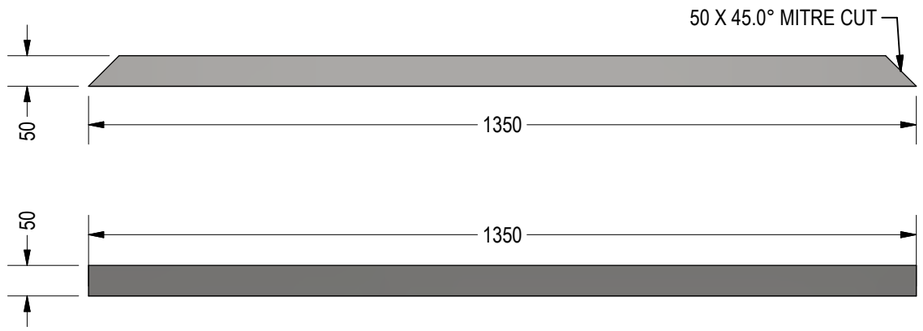

TF2
SCALE 1:10

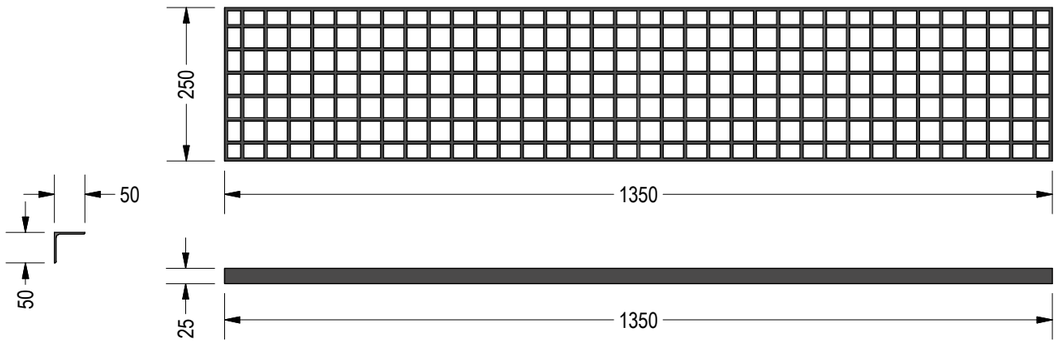



FGM
SCALE 1:10


Reg.	Date
	18/06/2025


MATERIAL LIST

MARK	SECTION PROPERTY	LENGTH	UNIT	QTY	TOTAL QTY
SF-R1	CHS 60.3x4.50	2727 mm	1	2	2
SF-R2	CHS 60.3x4.50	1288 mm	1	2	2
SF-R3	CHS 60.3x4.50	1300 mm	1	2	2
SF-RP1	RHS 75x50x4.0	960 mm	1	2	2
SF-RP2	FLAT 75x8.0	950 mm	1	2	2
SF-RP3	RHS 75x50x4.0	960 mm	1	2	2
BP2	PL 75x200x10	N/A	3	2	6
PS-01	CHS 48x4.0	100 mm	2	2	4
PS-02	CHS 48x4.0	50 mm	2	2	4

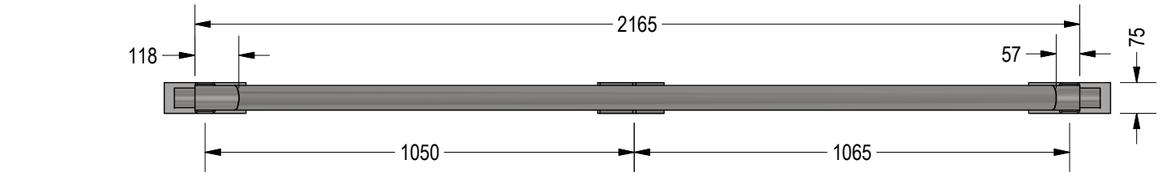


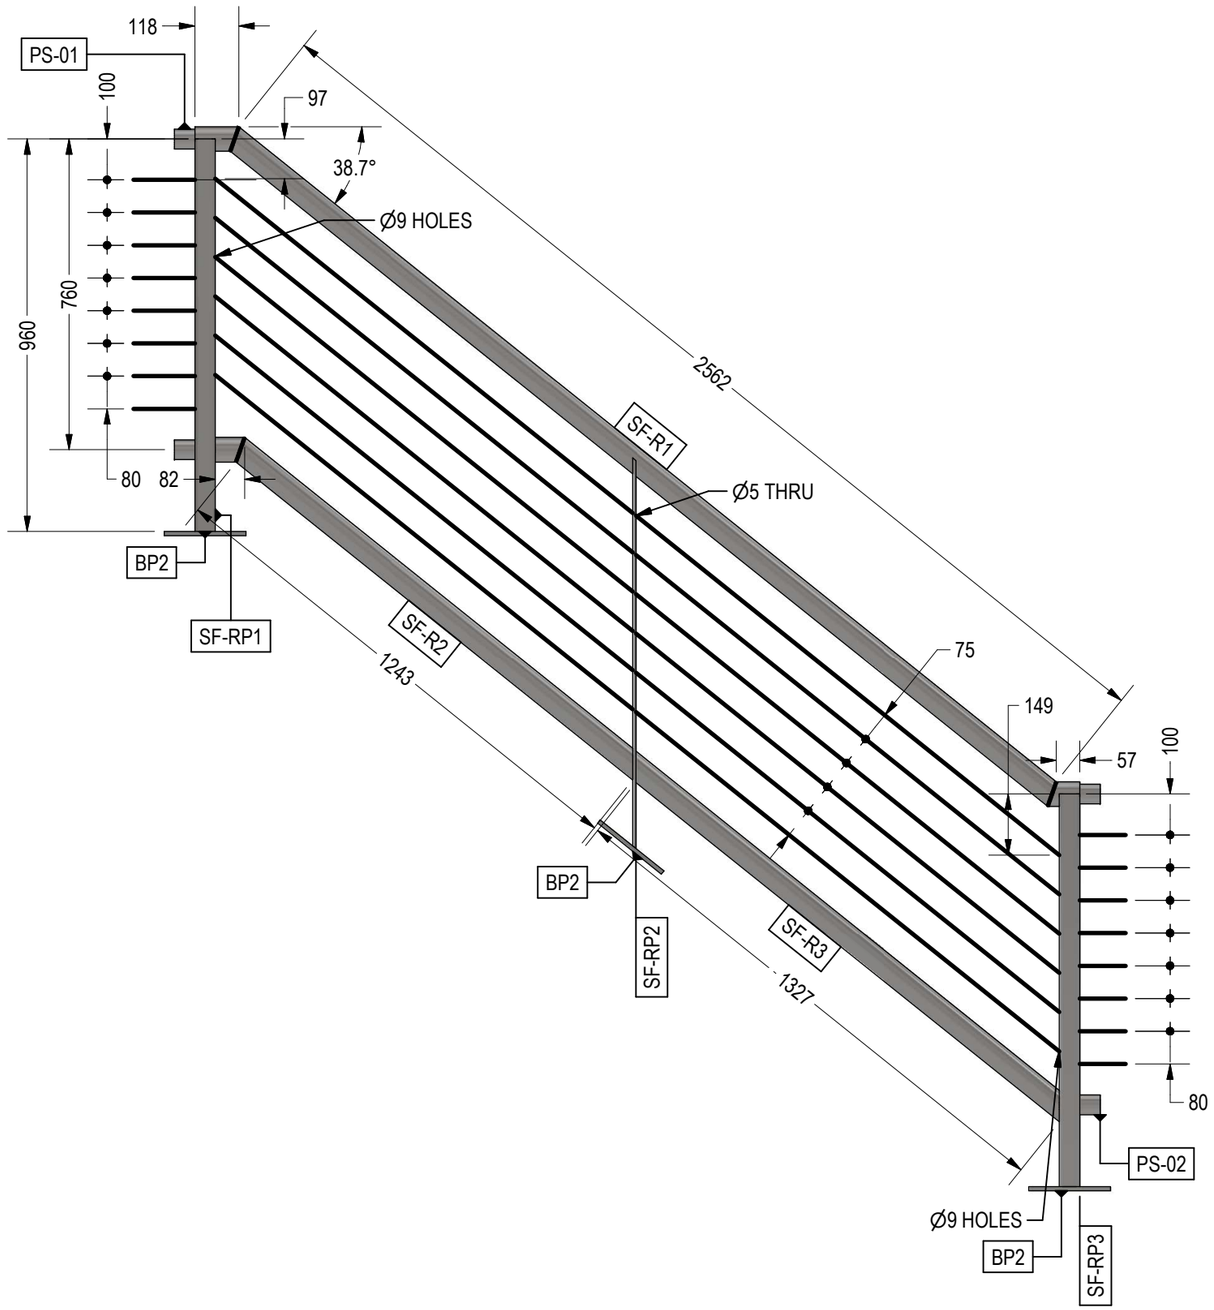


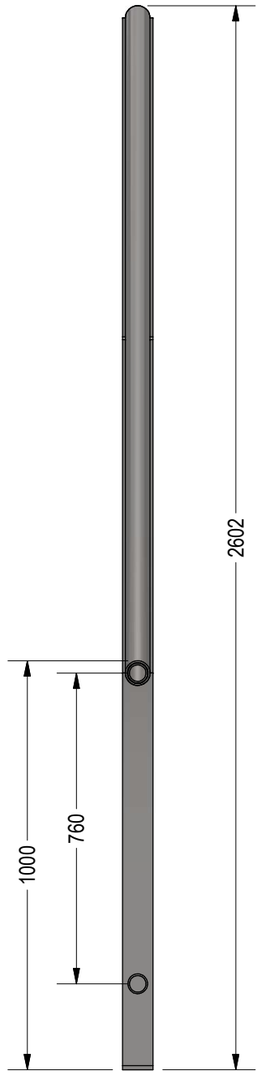

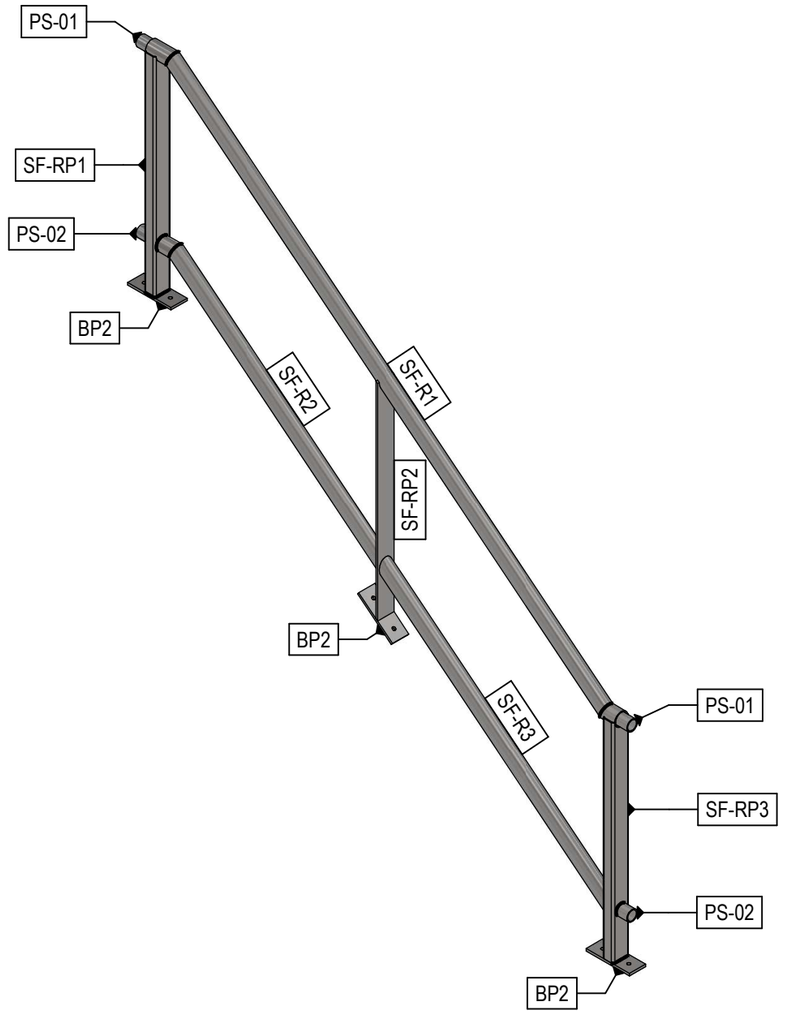

Reg.	Date
	23/06/2025

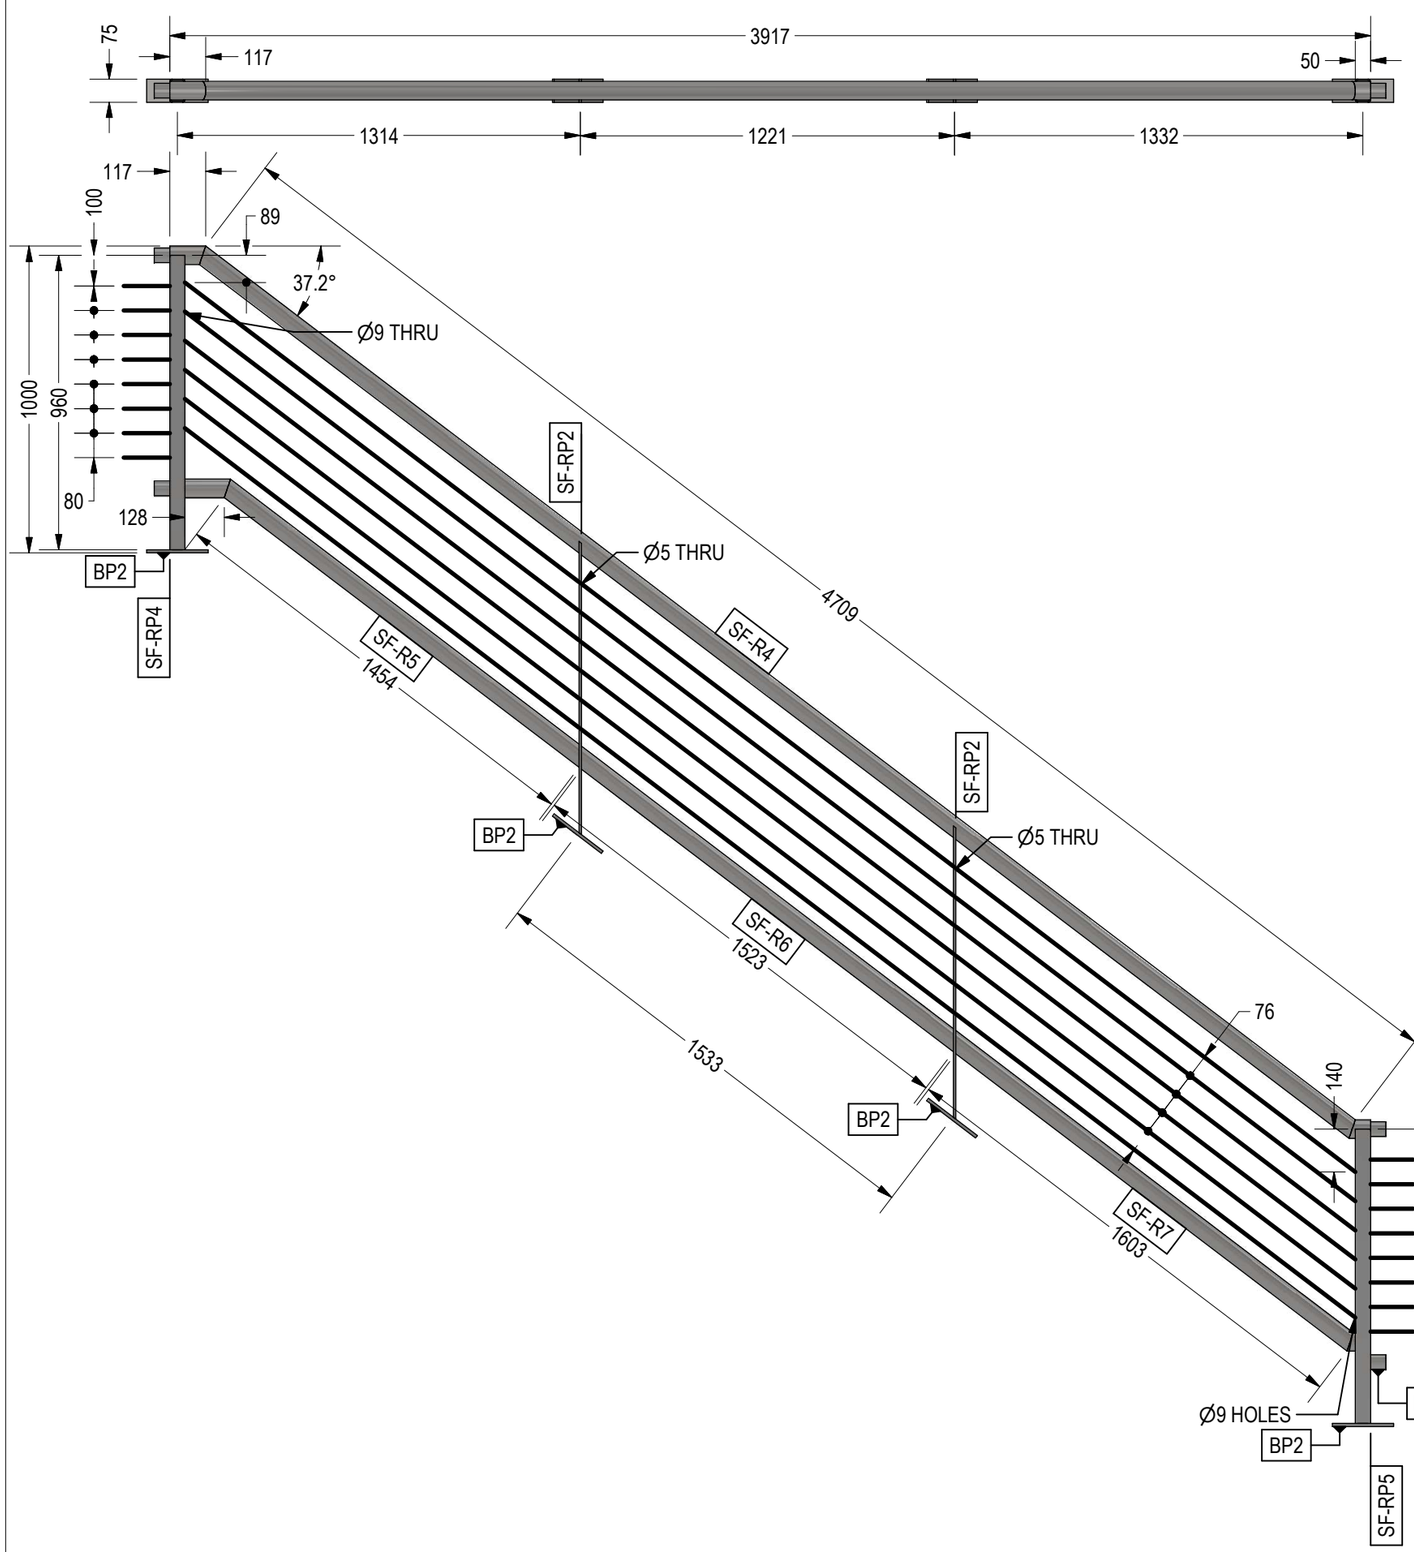

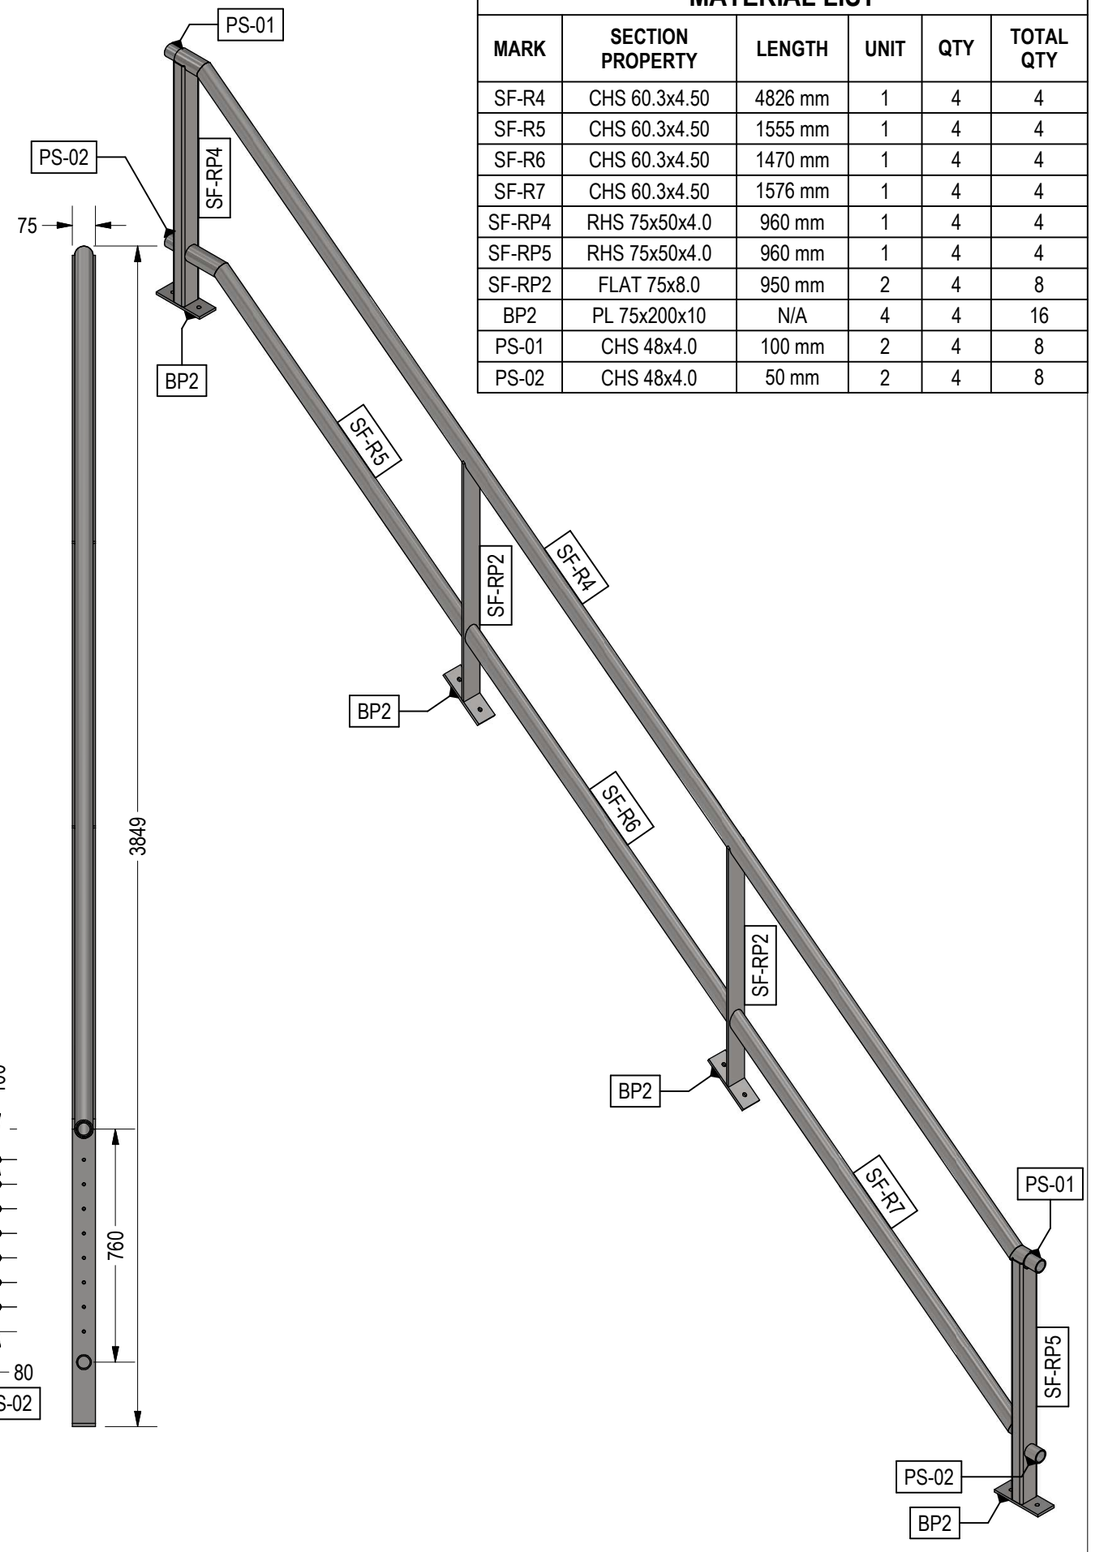



MATERIAL LIST


MARK	SECTION PROPERTY	LENGTH	UNIT	QTY	TOTAL QTY
SF-R4	CHS 60.3x4.50	4826 mm	1	4	4
SF-R5	CHS 60.3x4.50	1555 mm	1	4	4
SF-R6	CHS 60.3x4.50	1470 mm	1	4	4
SF-R7	CHS 60.3x4.50	1576 mm	1	4	4
SF-RP4	RHS 75x50x4.0	960 mm	1	4	4
SF-RP5	RHS 75x50x4.0	960 mm	1	4	4
SF-RP2	FLAT 75x8.0	950 mm	2	4	8
BP2	PL 75x200x10	N/A	4	4	16
PS-01	CHS 48x4.0	100 mm	2	4	8
PS-02	CHS 48x4.0	50 mm	2	4	8


[redacted]

Reg.	Date
	23/06/2025

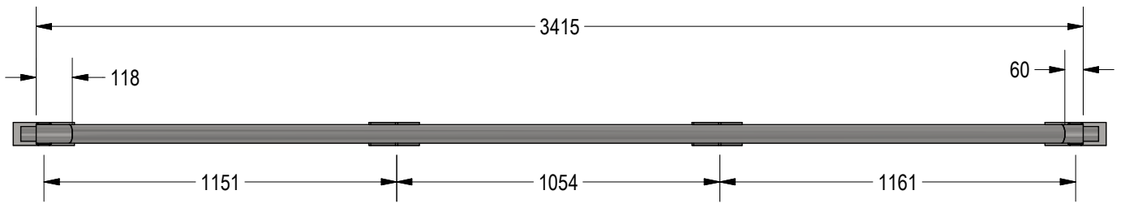

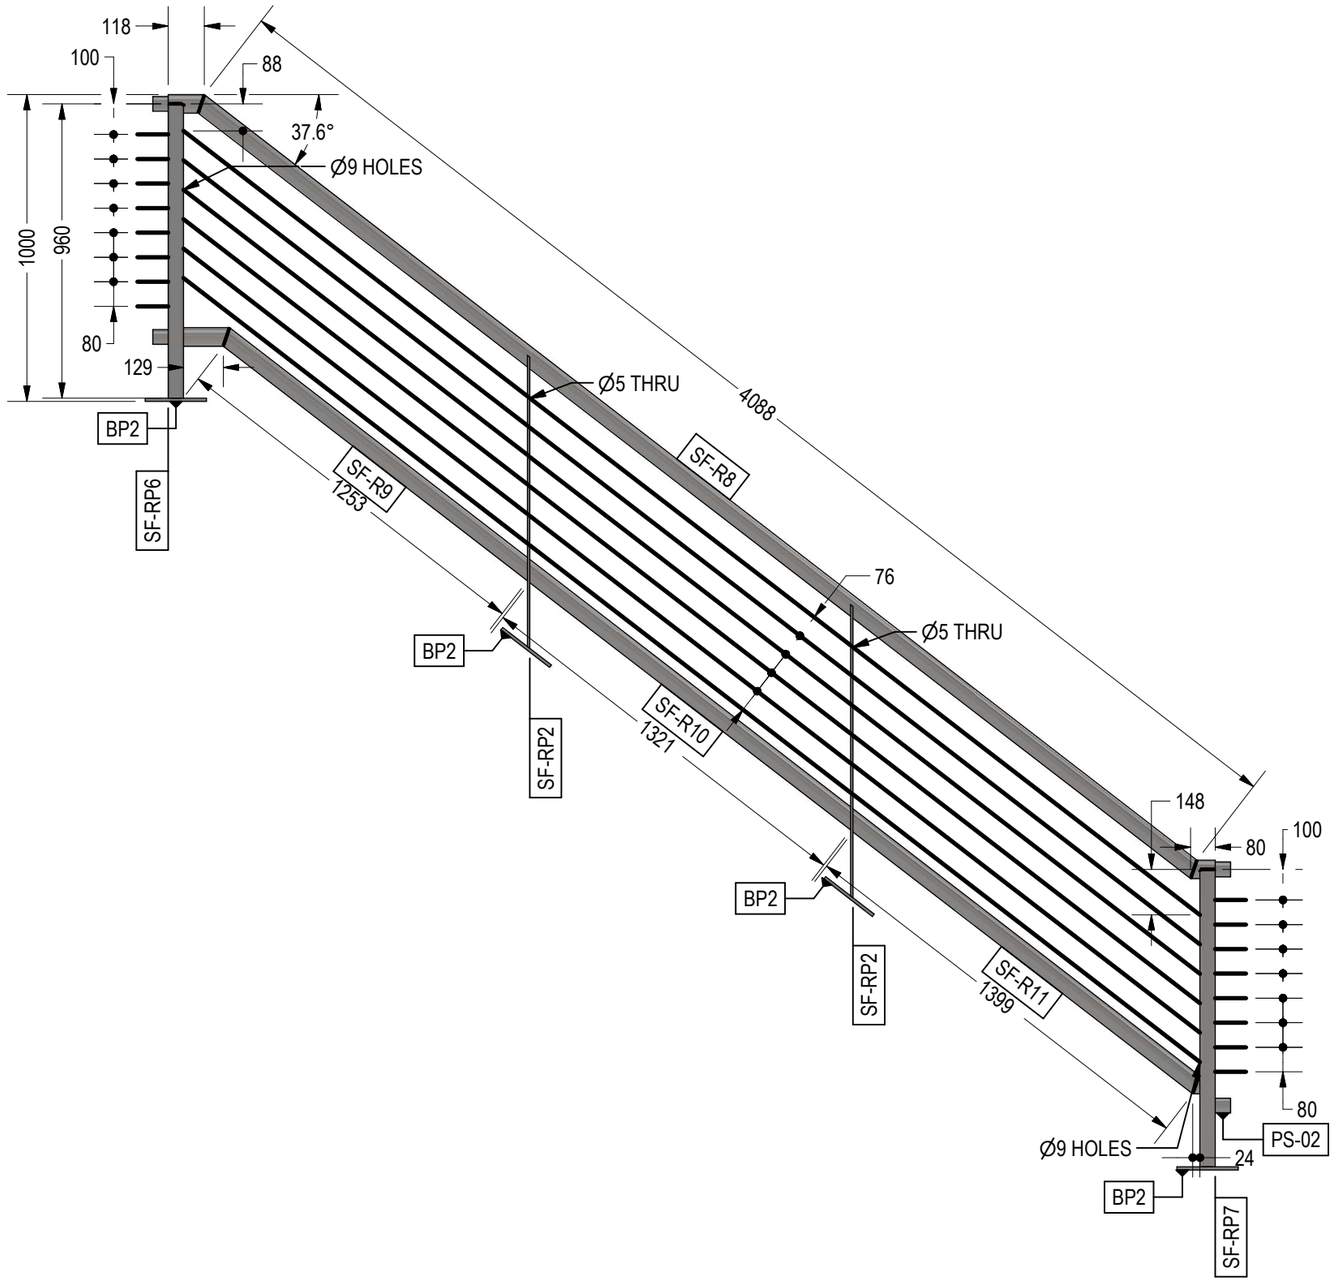

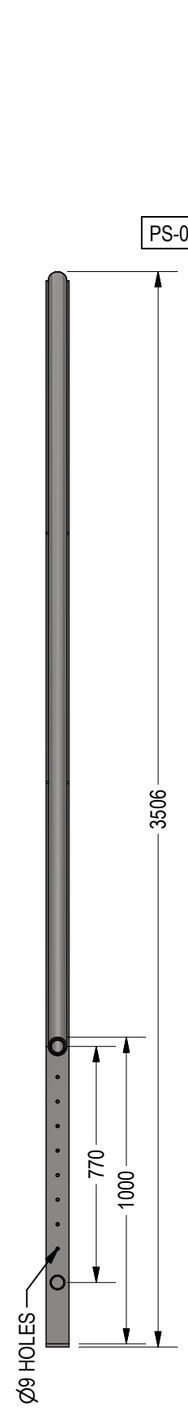

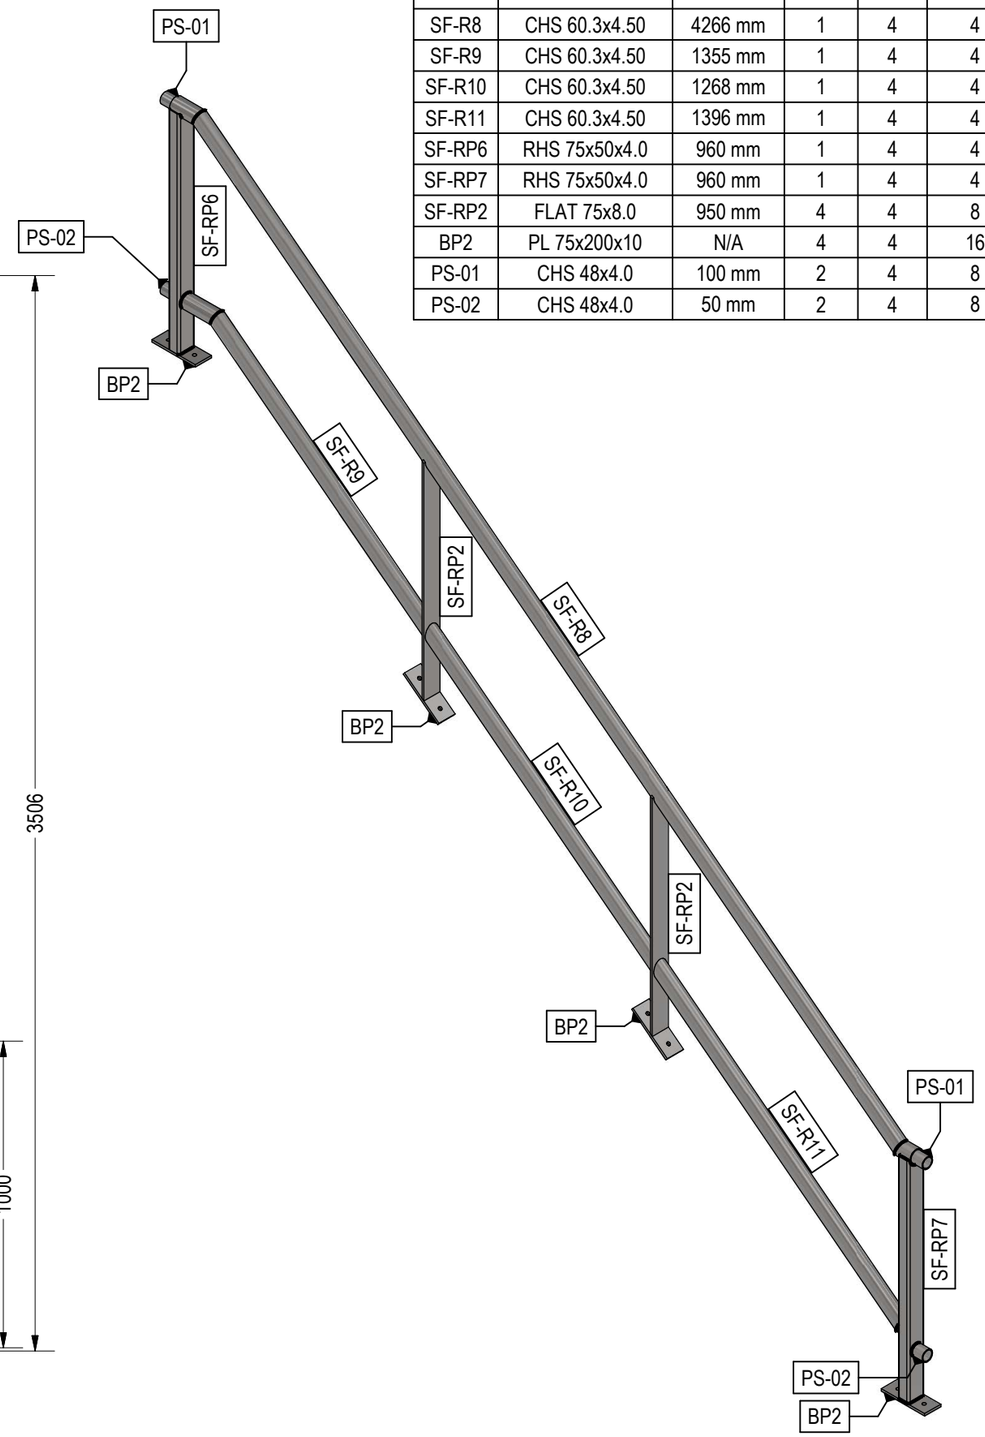



MATERIAL LIST


MARK	SECTION PROPERTY	LENGTH	UNIT	QTY	TOTAL QTY
SF-R8	CHS 60.3x4.50	4266 mm	1	4	4
SF-R9	CHS 60.3x4.50	1355 mm	1	4	4
SF-R10	CHS 60.3x4.50	1268 mm	1	4	4
SF-R11	CHS 60.3x4.50	1396 mm	1	4	4
SF-RP6	RHS 75x50x4.0	960 mm	1	4	4
SF-RP7	RHS 75x50x4.0	960 mm	1	4	4
SF-RP2	FLAT 75x8.0	950 mm	4	4	8
BP2	PL 75x200x10	N/A	4	4	16
PS-01	CHS 48x4.0	100 mm	2	4	8
PS-02	CHS 48x4.0	50 mm	2	4	8


[redacted]

Reg.	Date
	23/06/2025

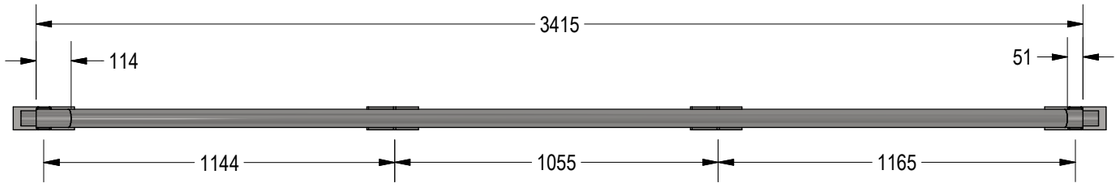

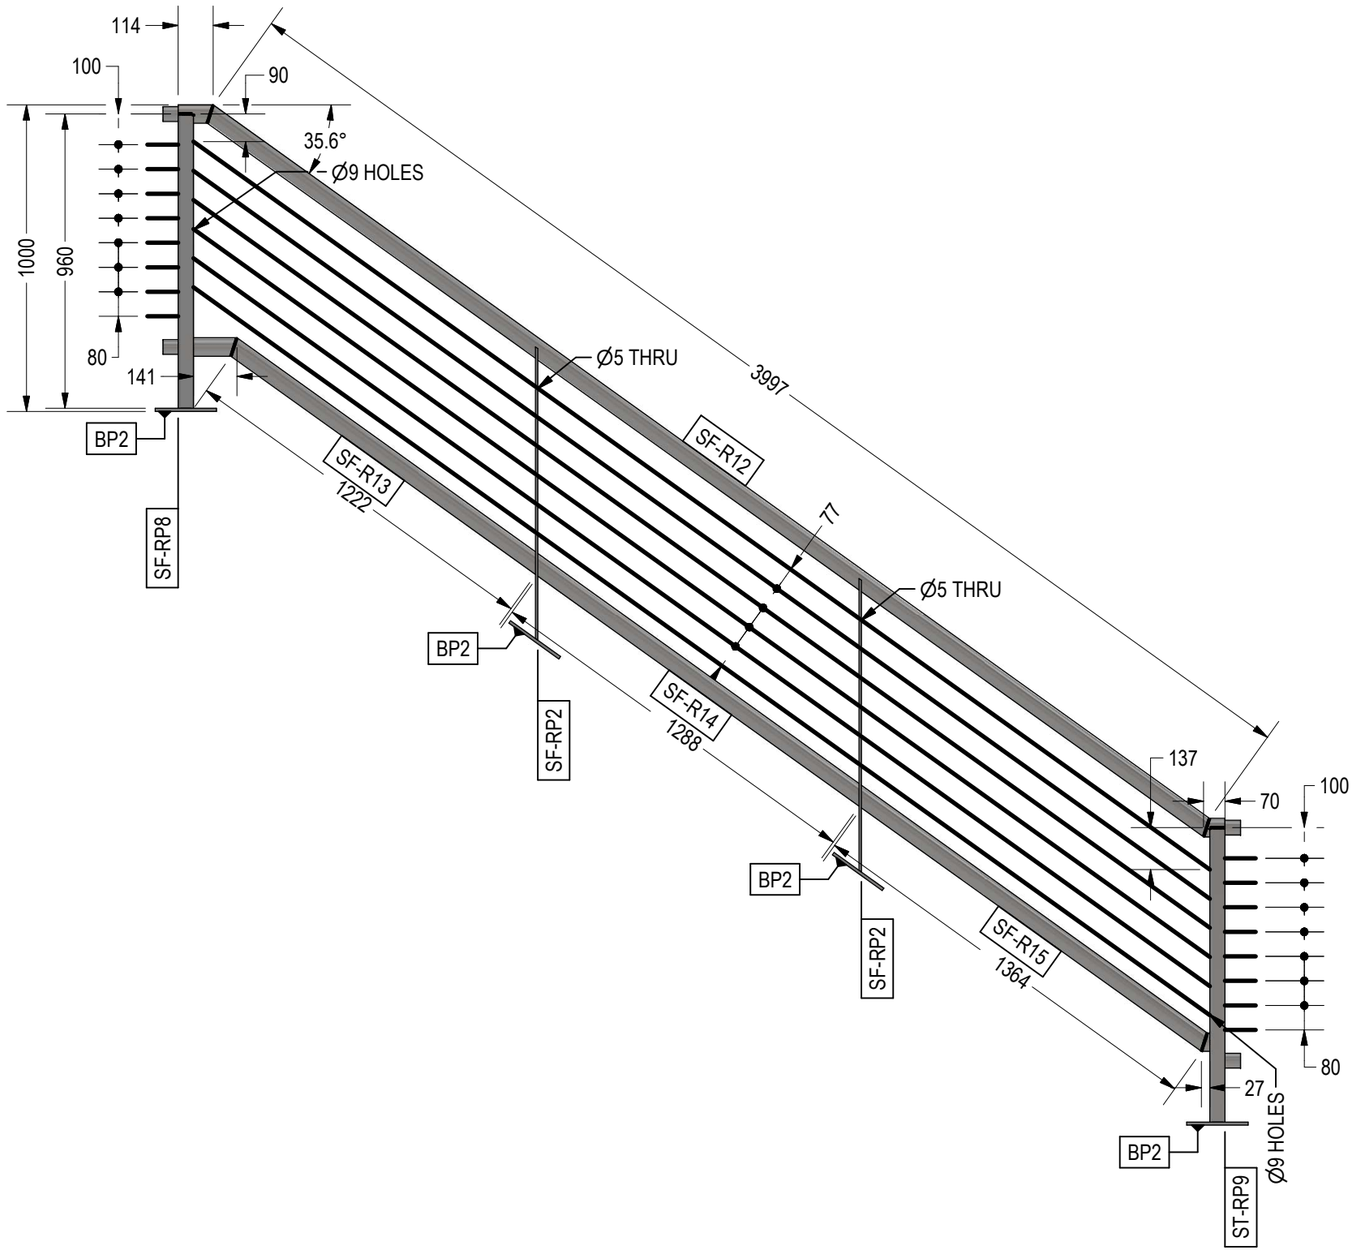

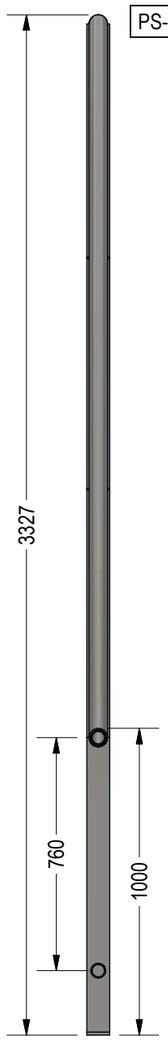

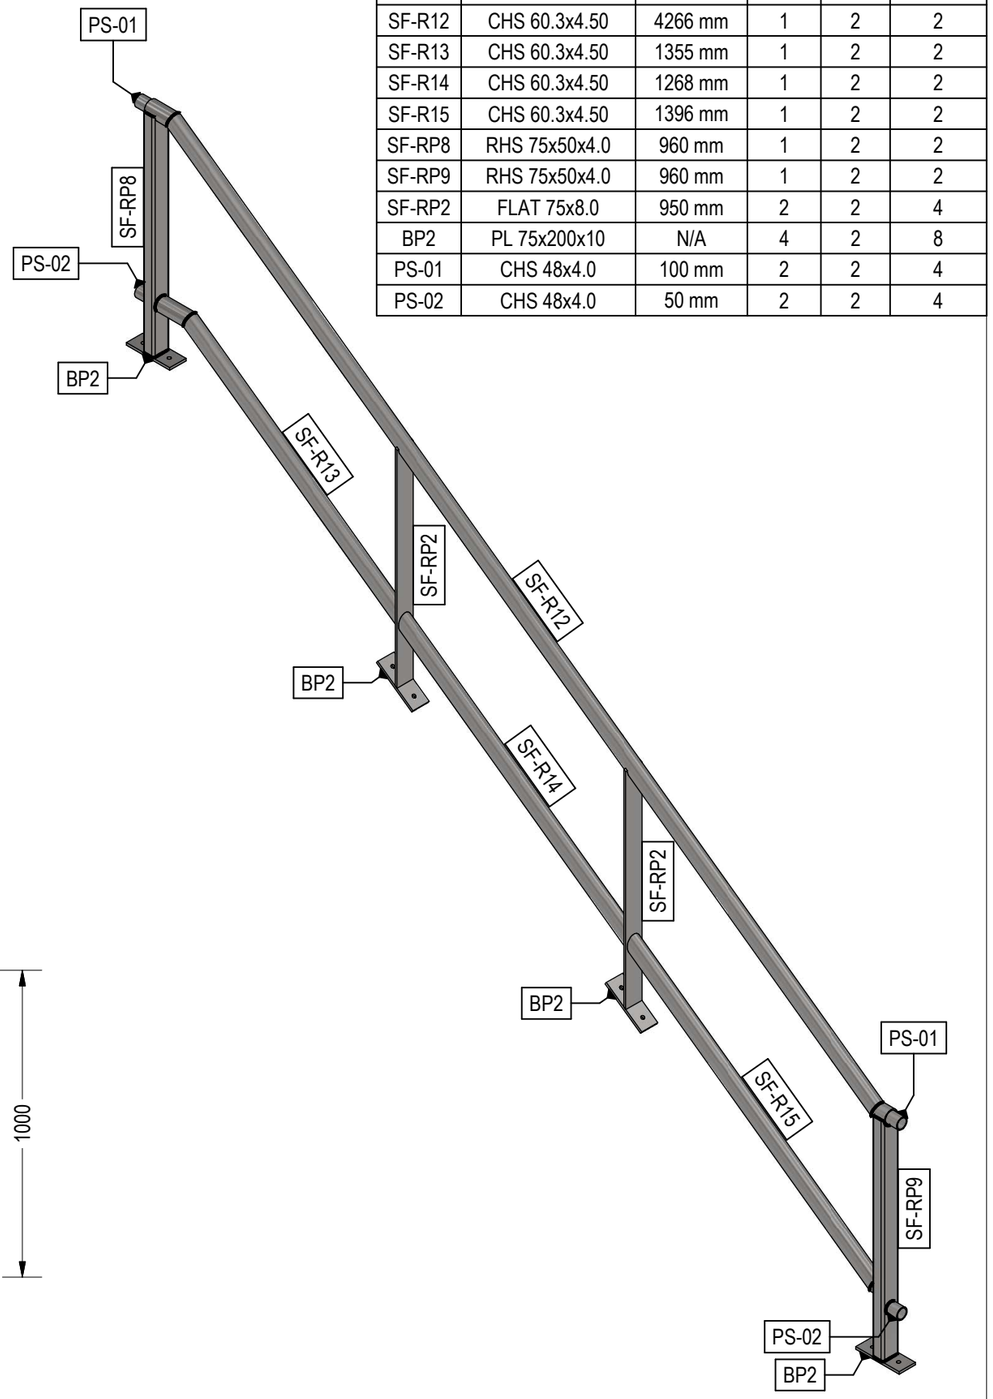

MATERIAL LIST


MARK	SECTION PROPERTY	LENGTH	UNIT	QTY	TOTAL QTY
SF-R12	CHS 60.3x4.50	4266 mm	1	2	2
SF-R13	CHS 60.3x4.50	1355 mm	1	2	2
SF-R14	CHS 60.3x4.50	1268 mm	1	2	2
SF-R15	CHS 60.3x4.50	1396 mm	1	2	2
SF-RP8	RHS 75x50x4.0	960 mm	1	2	2
SF-RP9	RHS 75x50x4.0	960 mm	1	2	2
SF-RP2	FLAT 75x8.0	950 mm	2	2	4
BP2	PL 75x200x10	N/A	4	2	8
PS-01	CHS 48x4.0	100 mm	2	2	4
PS-02	CHS 48x4.0	50 mm	2	2	4


[redacted]


Reg.	Date
	23/06/2025

MATERIAL LIST


MARK	SECTION PROPERTY	LENGTH	UNIT	QTY	TOTAL QTY
SF-R16	CHS 60.3x4.50	3165 mm	1	2	2
SF-R17	CHS 60.3x4.50	1463 mm	1	2	2
SF-R18	CHS 60.3x4.50	1509 mm	1	2	2
SF-RP10	RHS 75x50x4.0	960 mm	1	2	2
SF-RP11	RHS 75x50x4.0	960 mm	1	2	2
SF-RP2	FLAT 75x8.0	950 mm	1	2	2
BP2	PL 75x200x10	N/A	3	2	6
PS-01	CHS 48x4.0	100 mm	2	2	4
PS-02	CHS 48x4.0	50 mm	2	2	4

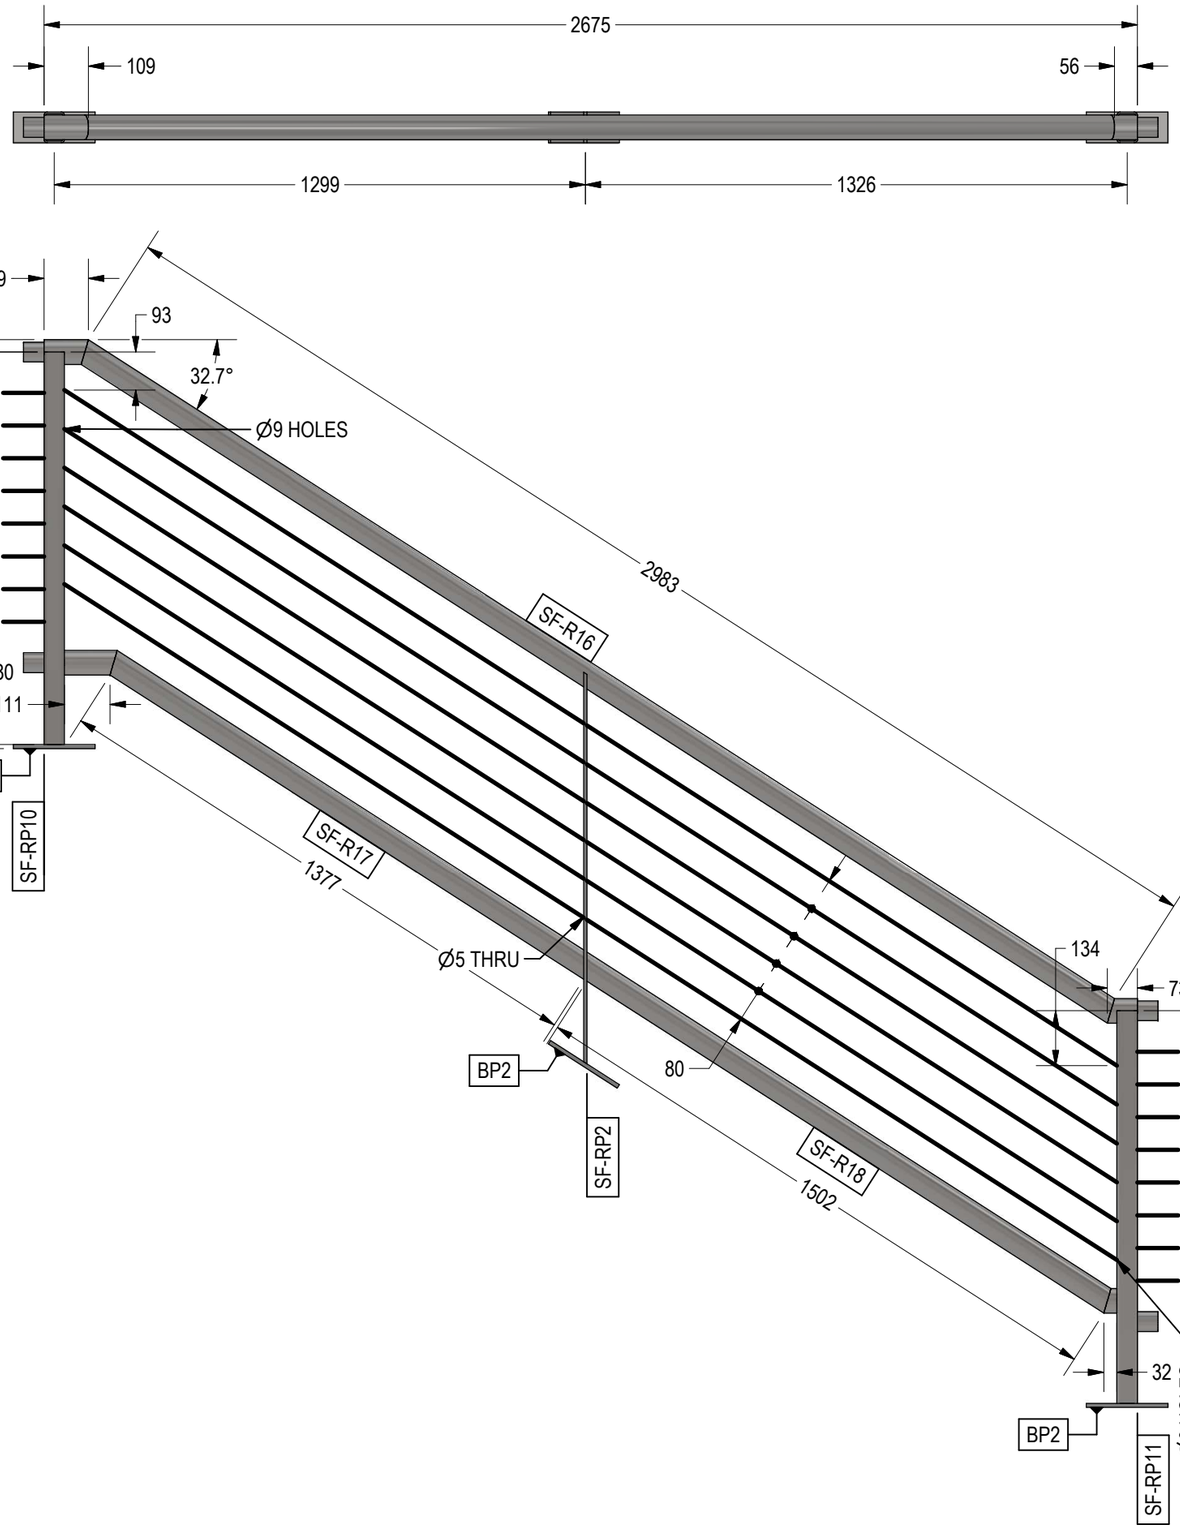

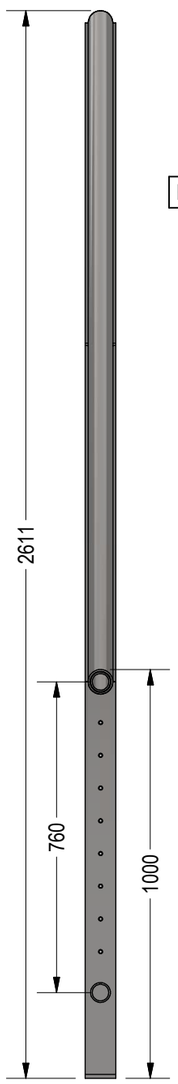


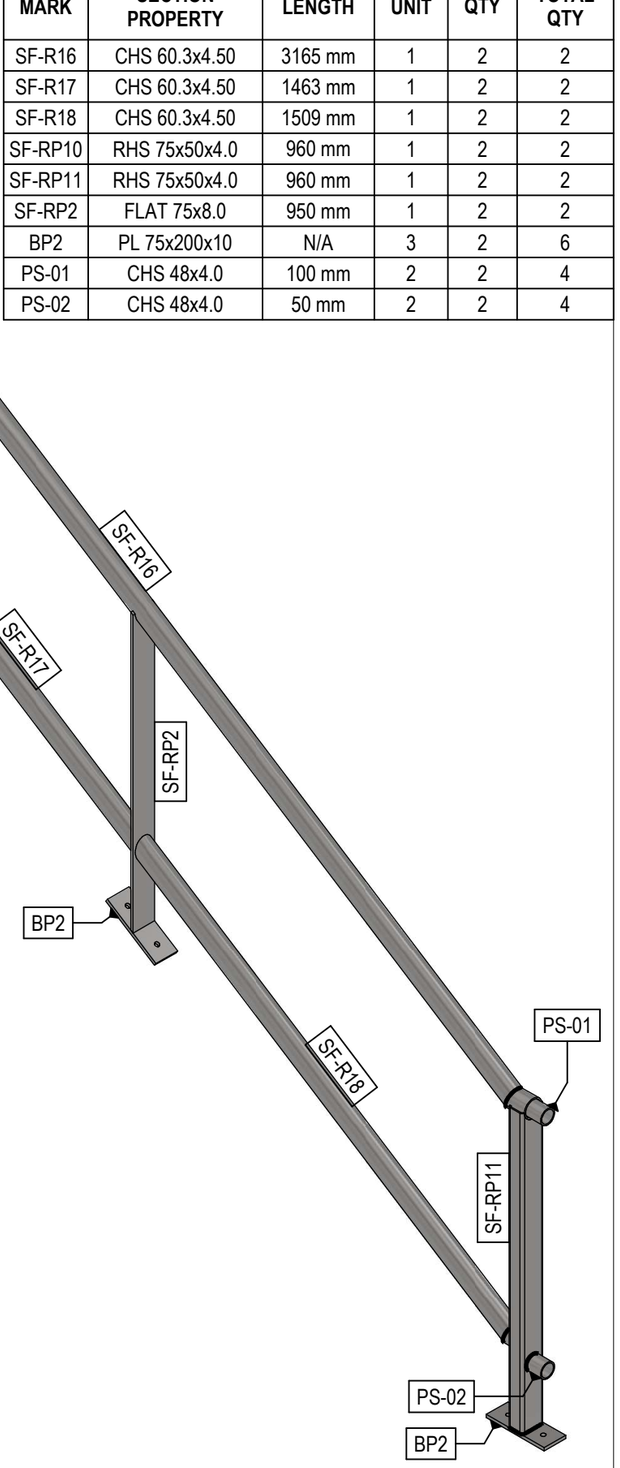

Reg.	Date
	23/06/2025

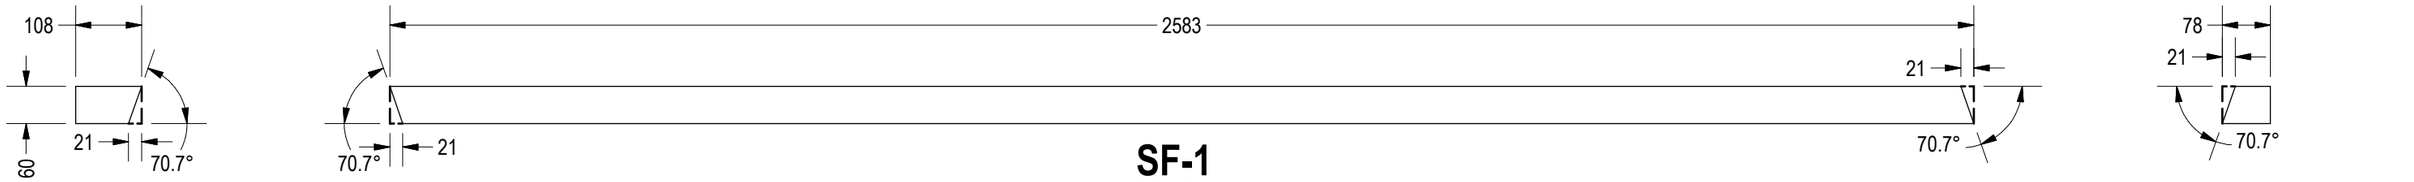


SF-1
SCALE 1 : 10

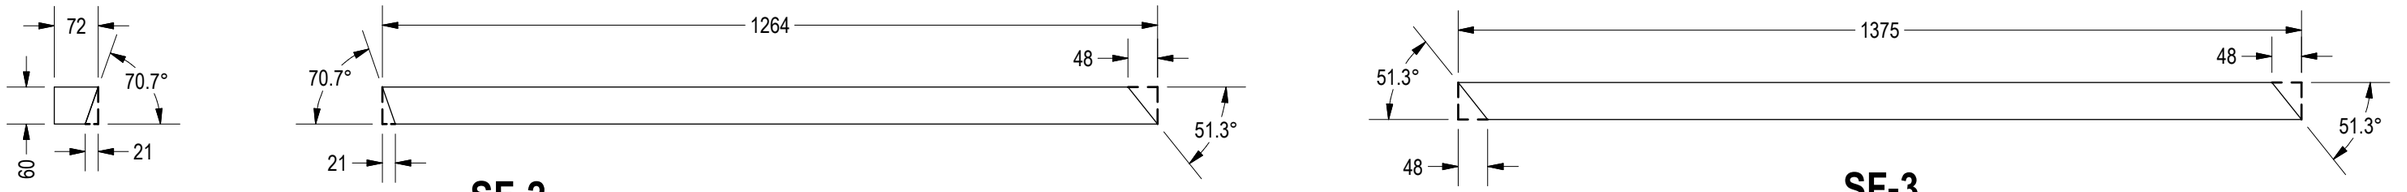


SF-2
SCALE 1 : 10

SF-3
SCALE 1 : 10

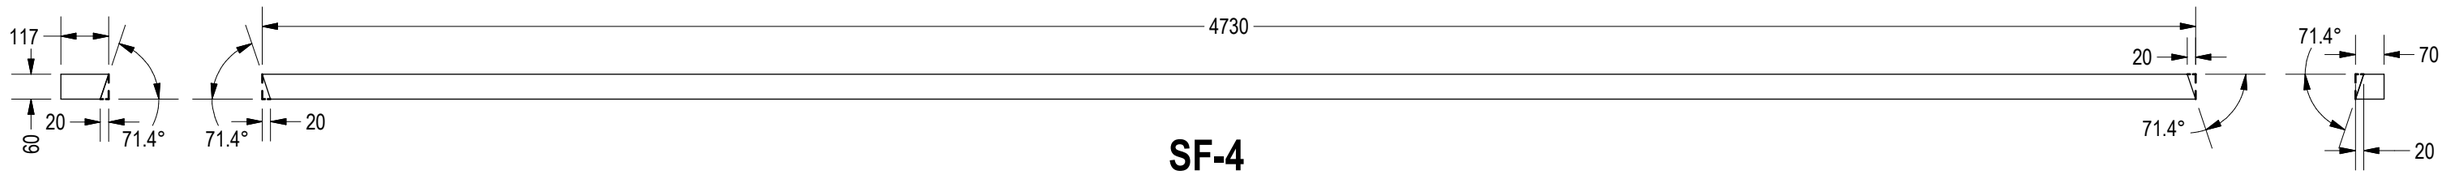


SF-4
SCALE 1 : 15

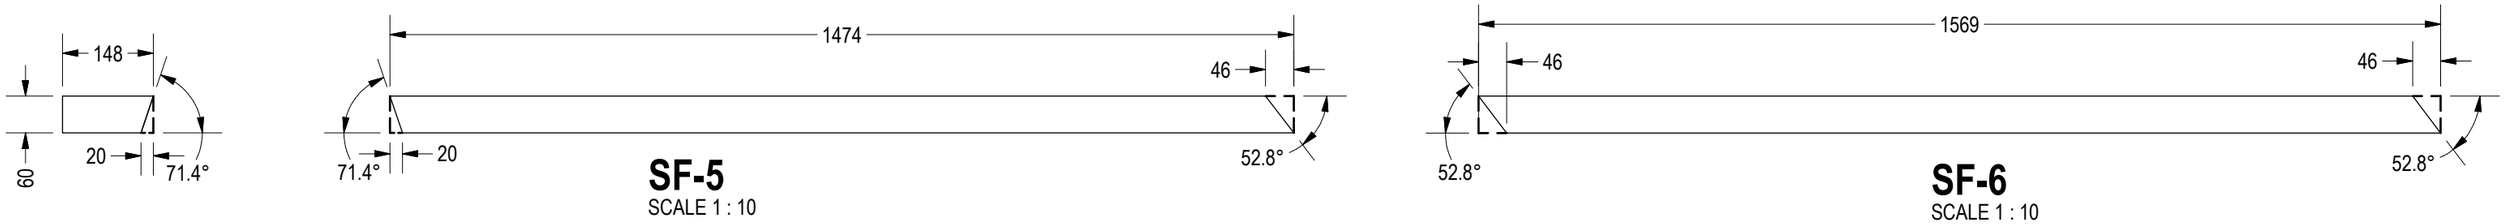


SF-5
SCALE 1 : 10

SF-6
SCALE 1 : 10

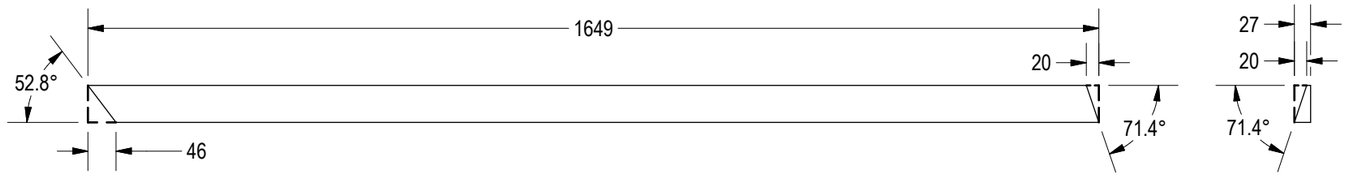


SF-7
SCALE 1 : 10

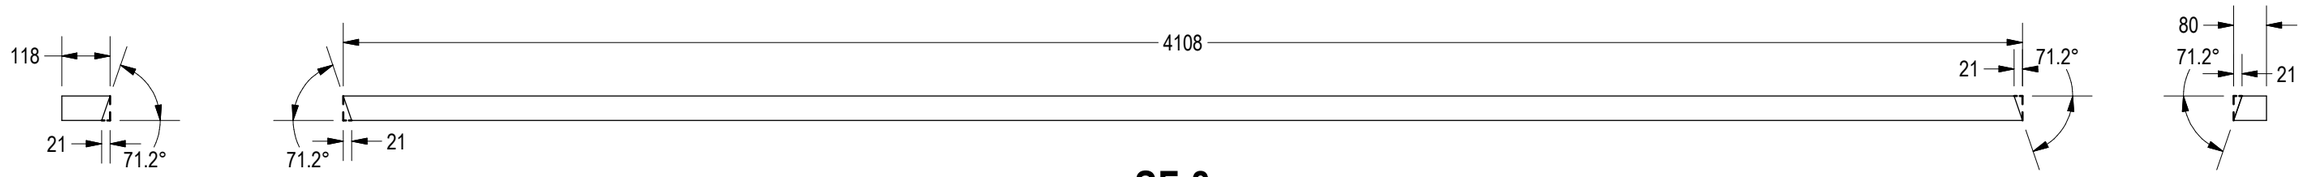


SF-8
SCALE 1 : 15


Reg.	Date

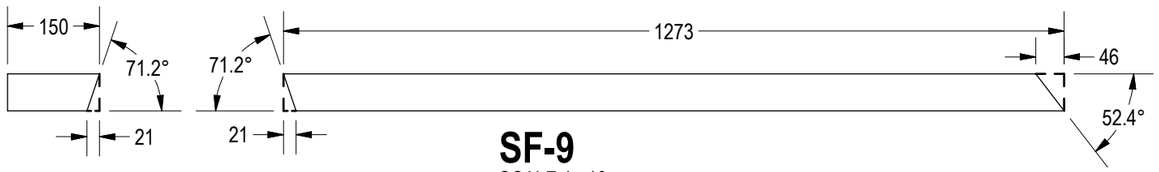


SF-9
SCALE 1 : 10

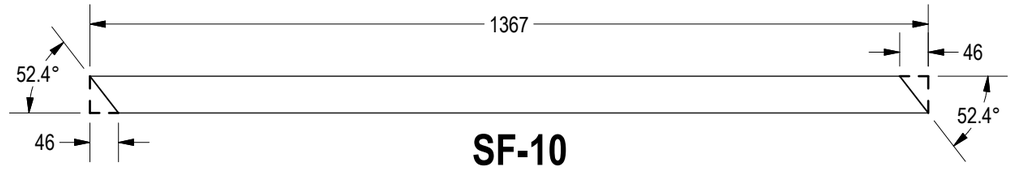


SF-10
SCALE 1 : 10

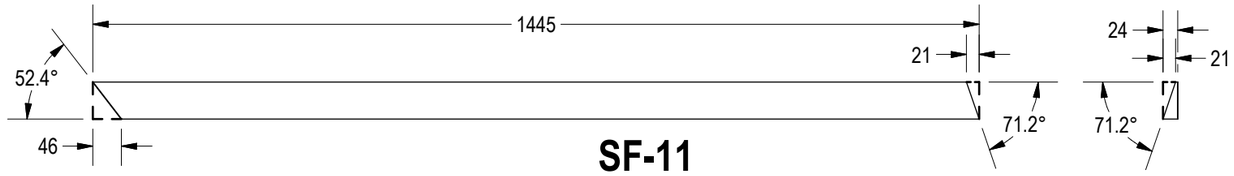


SF-11
SCALE 1 : 10

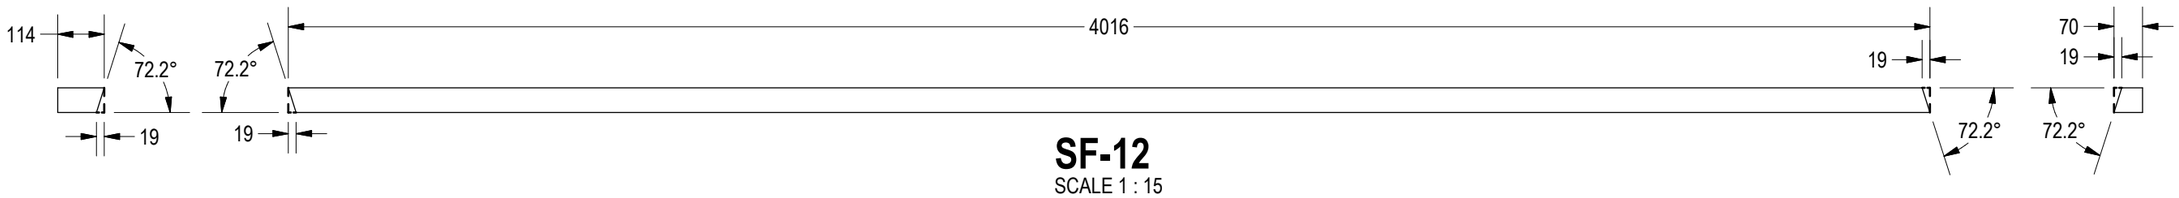


SF-12
SCALE 1 : 15

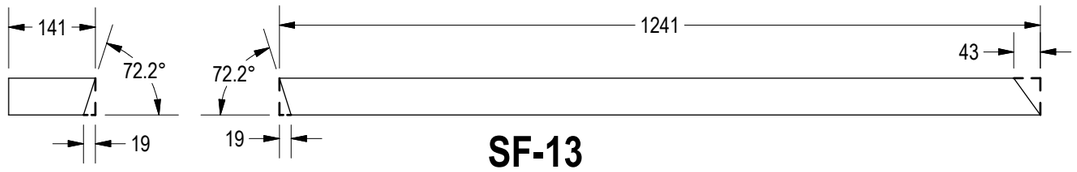


SF-13
SCALE 1 : 10

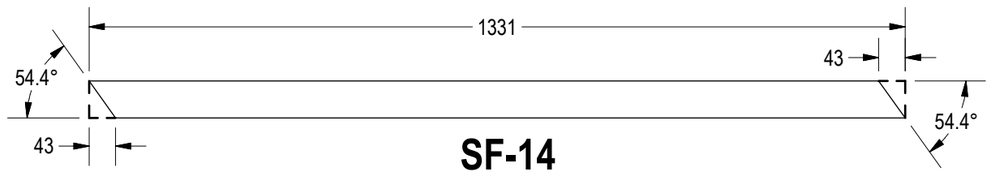

SF-14
SCALE 1 : 10

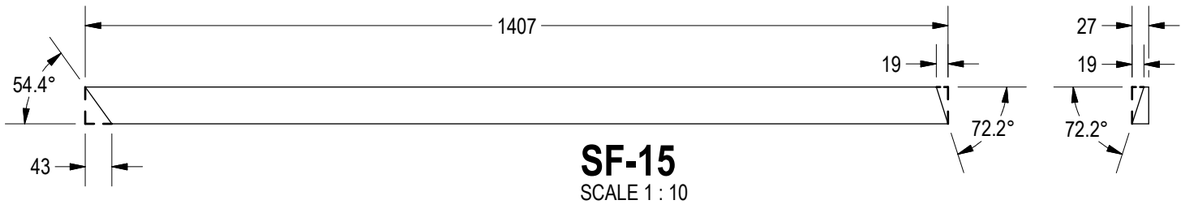

SF-15
SCALE 1 : 10

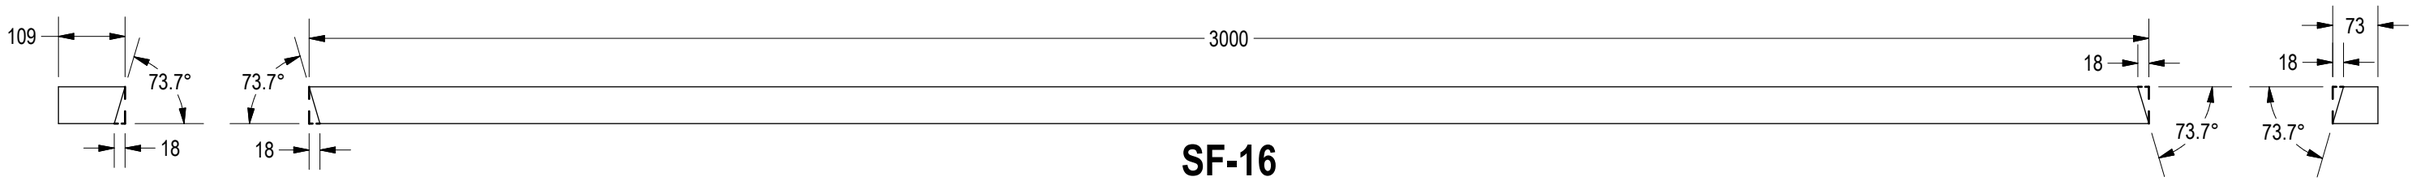


SF-16
SCALE 1 : 10

[redacted]


Reg.	Date




SF-R17
SCALE 1 : 10

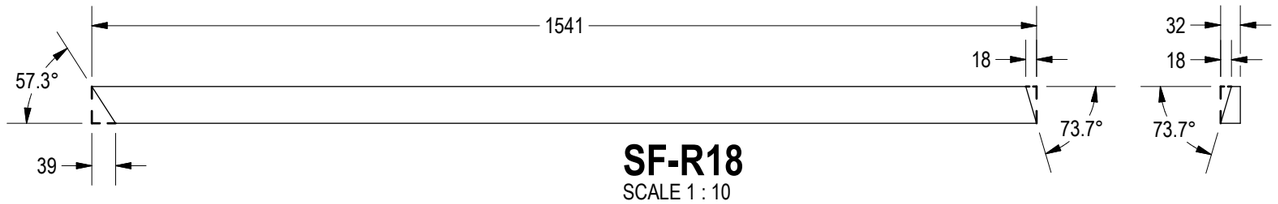


SF-R18
SCALE 1 : 10

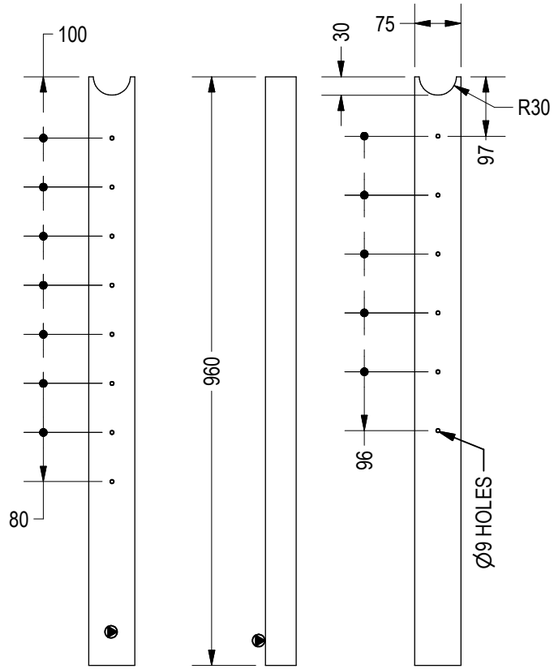


SF-RP1
SCALE 1 : 10

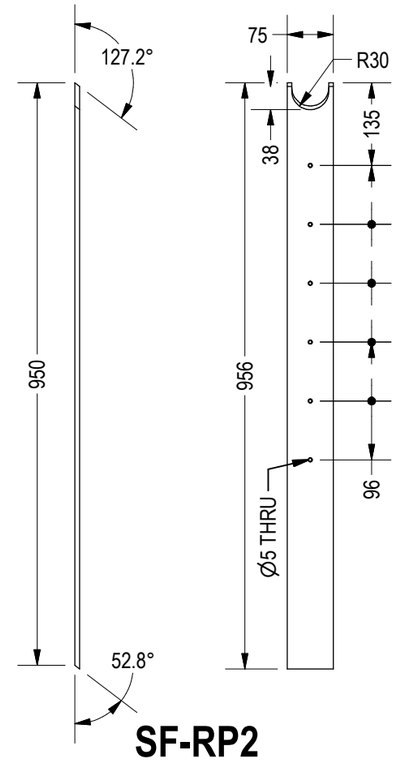


SF-RP2
SCALE 1 : 10

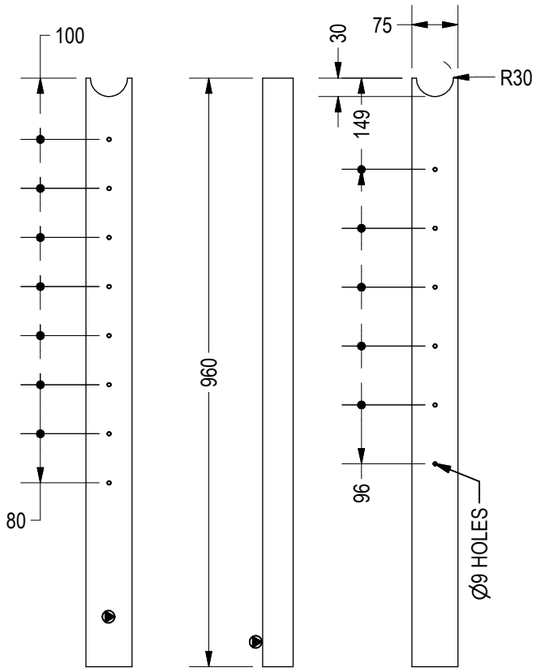


SF-RP3
SCALE 1 : 10

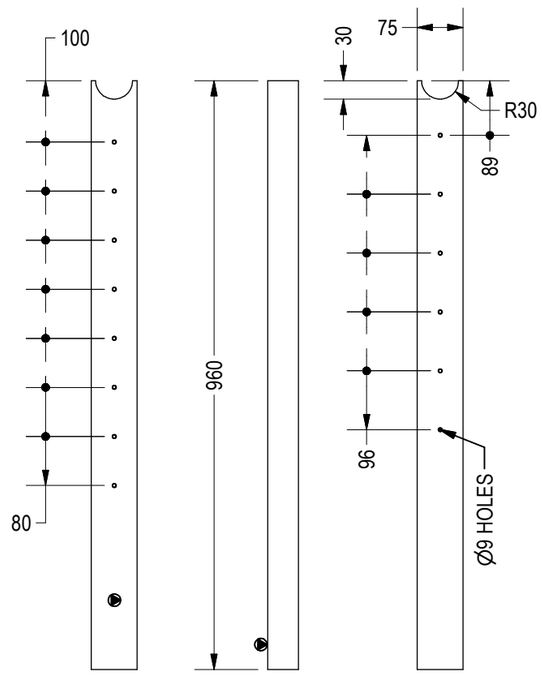

SF-RP4
SCALE 1 : 10

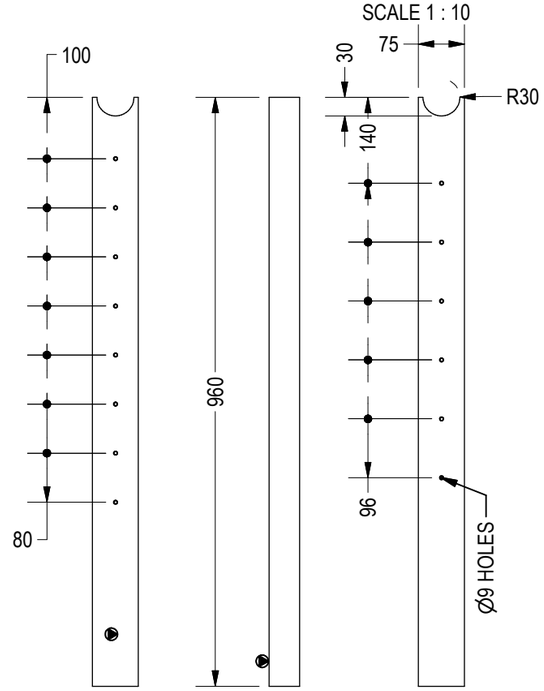


SF-RP5
SCALE 1 : 10

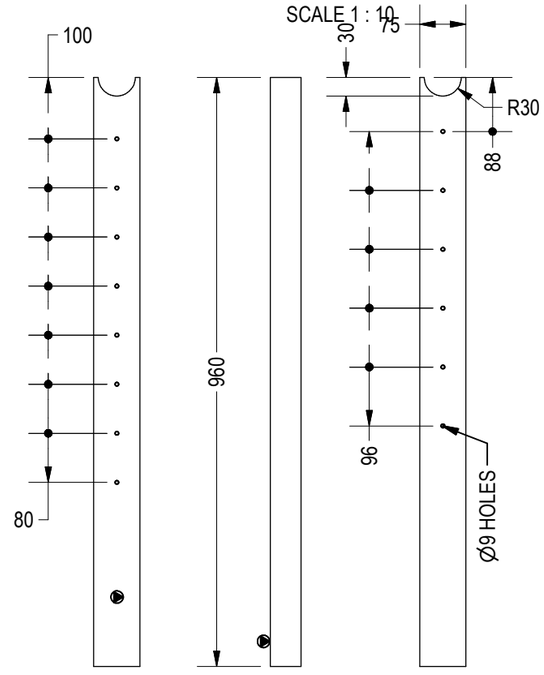


SF-RP6
SCALE 1 : 10


Reg.	Date

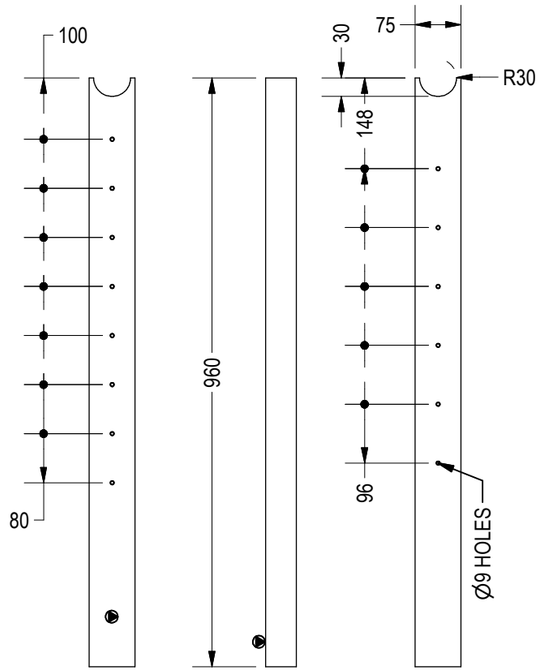


SF-RP7
SCALE 1 : 10

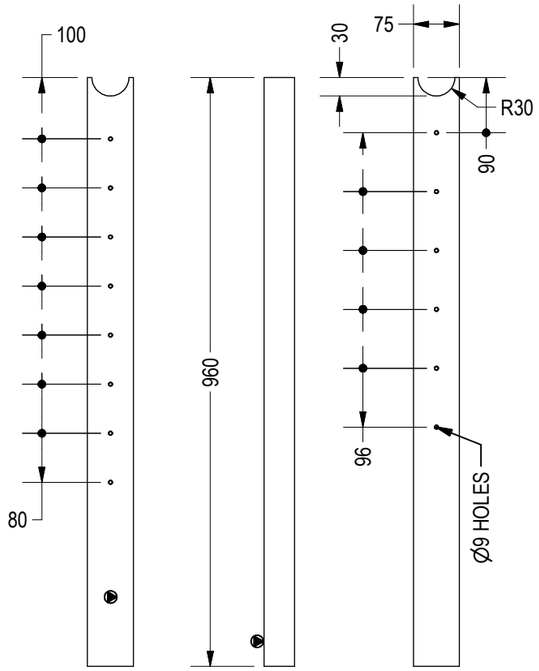


SF-RP8
SCALE 1 : 10

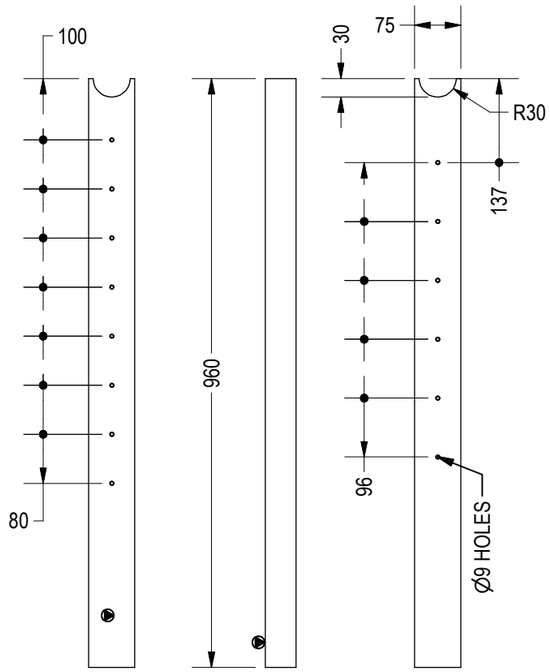

SF-RP9
SCALE 1 : 10

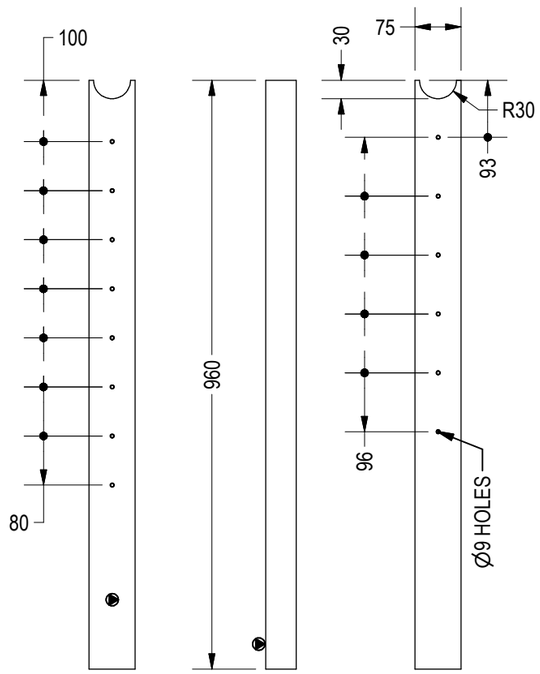


SF-RP10
SCALE 1 : 10

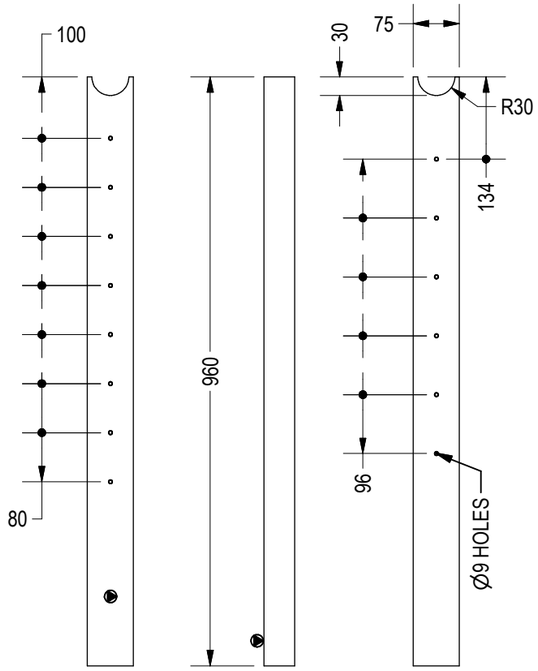

SF-RP11
SCALE 1 : 10

[redacted]

Reg.	Date

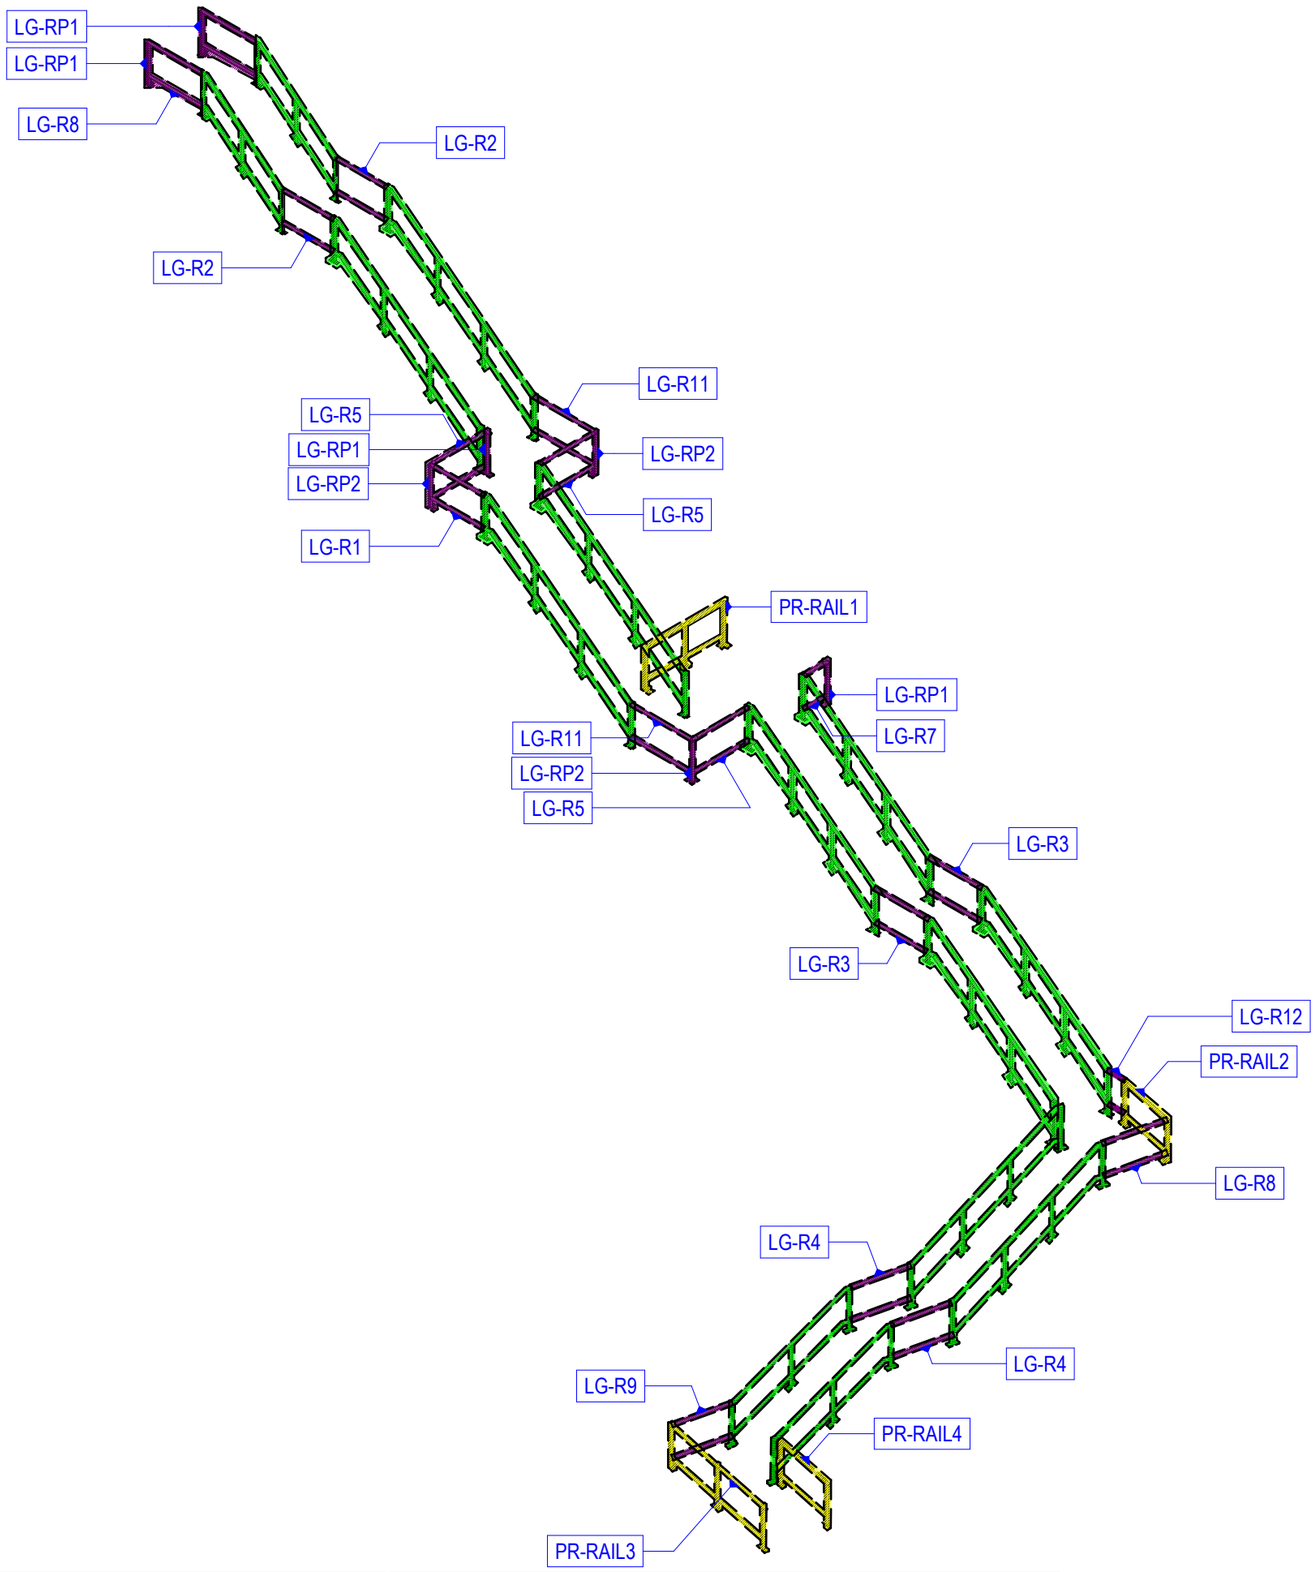

MATERIAL LIST

MARK	SECTION PROPERTY	LENGTH	UNIT	QTY	TOTAL QTY
LG-RP1	RHS 75x50x4.0	990 mm	1	4	4
LG-RP2	RHS 75x50x4.0	990 mm	1	2	2
LG-RP3	RHS 75x50x4.0	990 mm	1	1	1
LG-R1	CHS 60.3x4.5	1400 mm	1	2	2
LG-R2	CHS 60.3x4.5	1325 mm	1	4	4
LG-R3	CHS 60.3x4.5	1334 mm	1	4	4
LG-R4	CHS 60.3x4.5	1335 mm	1	4	4
LG-R5	CHS 60.3x4.5	1425 mm	1	6	6
LG-R8	CHS 60.3x4.5	1375 mm	1	6	6
LG-R9	CHS 60.3x4.5	1300 mm	1	2	2
LG-R11	CHS 60.3x4.5	1582 mm	1	4	4
LG-R12	CHS 60.3x4.5	416 mm	1	2	2
BP2	PL 75x200x10	N/A	1	4	4
BP3	PL 145x145x10	N/A	1	3	3

LEGEND:


LOOSE PIECES

LANDING BALUSTRADES


STAIR STRINGER BALUSTRADES

[redacted]


Reg.	Date
	18/06/2025

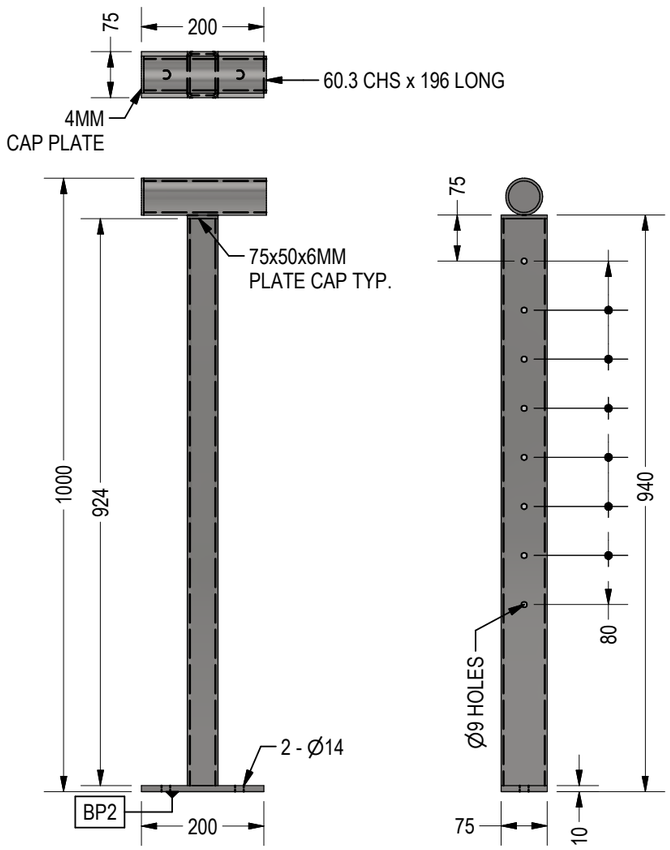


LG-RP1
SCALE 1:10

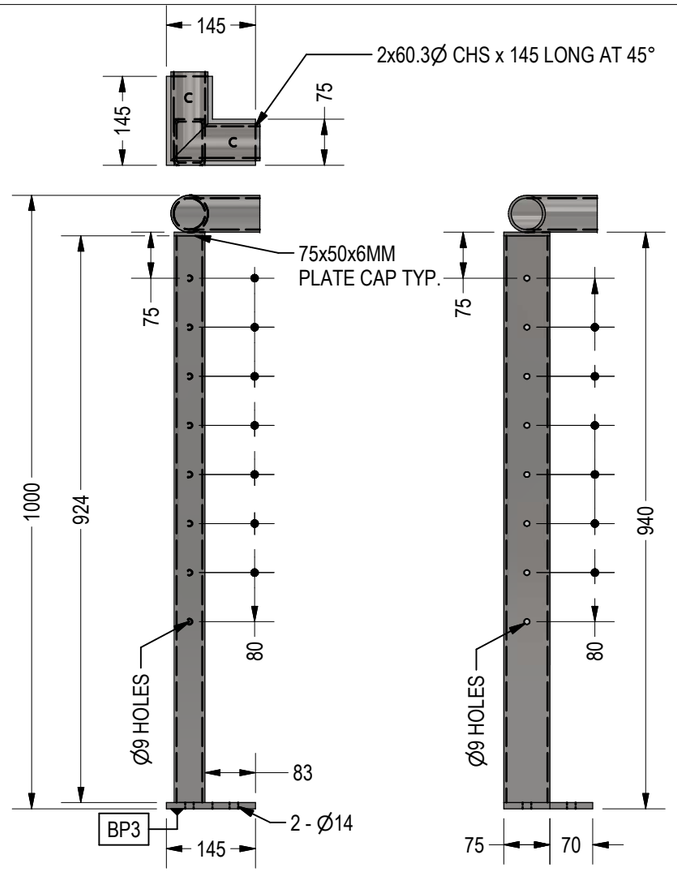


LG-RP2
SCALE 1:10

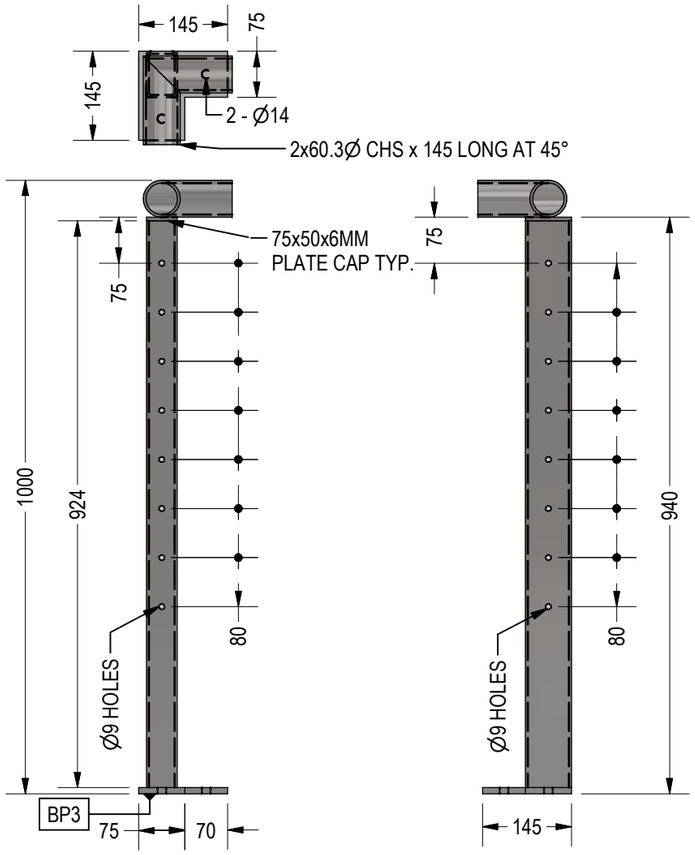


LG-RP3
SCALE 1:10

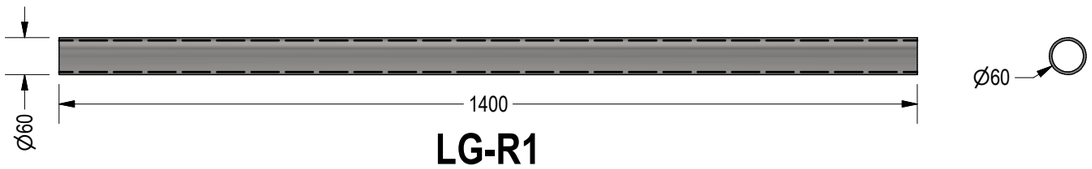


LG-R1
SCALE 1:10

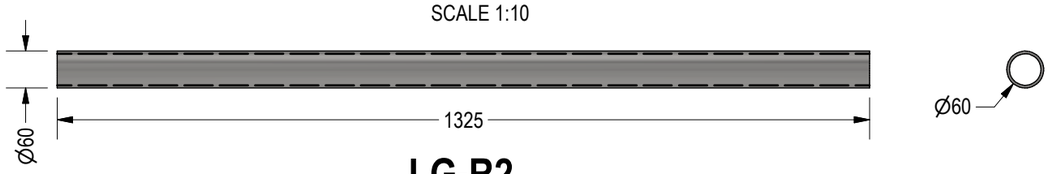


LG-R2
SCALE 1:10

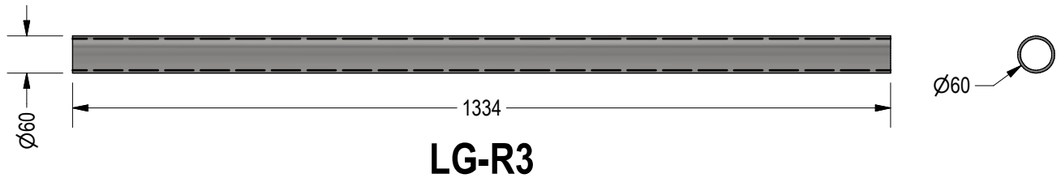

LG-R3
SCALE 1:10

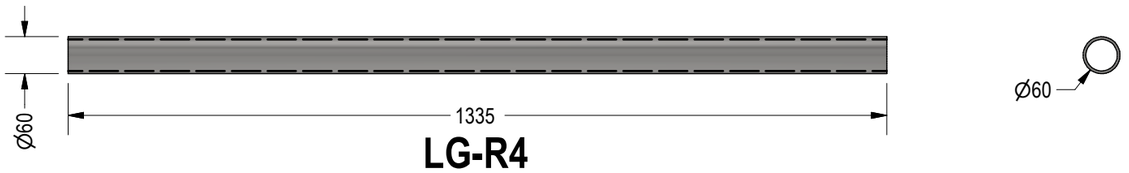


LG-R4
SCALE 1:10

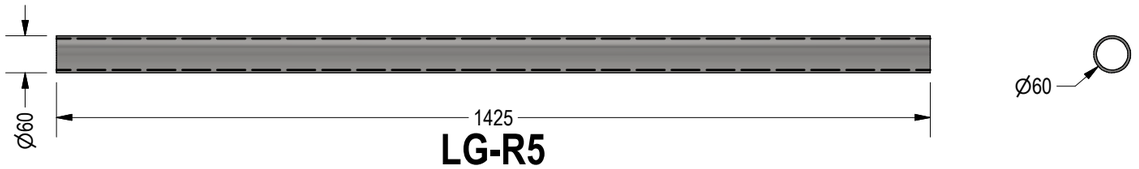


LG-R5
SCALE 1:10


Reg.	Date
	23/06/2025

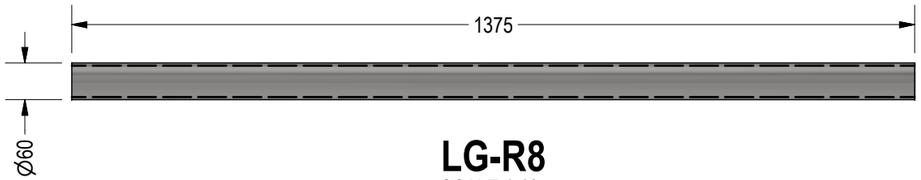

LG-R8
SCALE 1:10

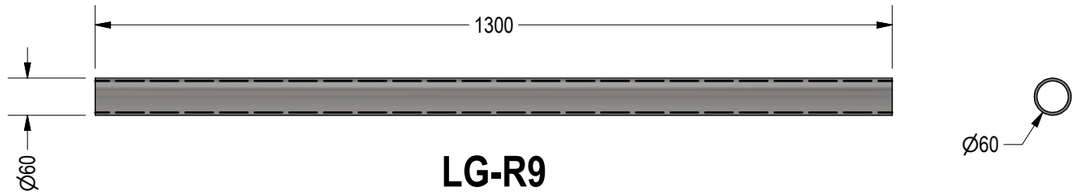


LG-R9
SCALE 1:10

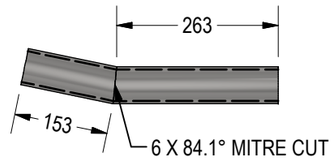



LG-R11
SCALE 1:10

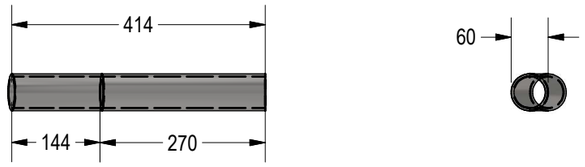


LG-R12
SCALE 1:10


[redacted]


Reg.	Date
	23/06/2025


MATERIAL LIST

MARK	SECTION PROPERTY	LENGTH	UNIT	QTY	TOTAL QTY
PR-RP1	RHS 75x50x4.0	960 mm	1	2	2
PR-RP2	FLAT 75x8.0	960 mm	1	1	1
PR-R1	CHS 60.3x4.5	2150 mm	1	1	1
PR-R2	CHS 60.3x4.5	1021 mm	1	2	2
BP2	PL 75x50x10	N/A	1	1	1
BP3	PL 145x145x10	N/A	1	2	2

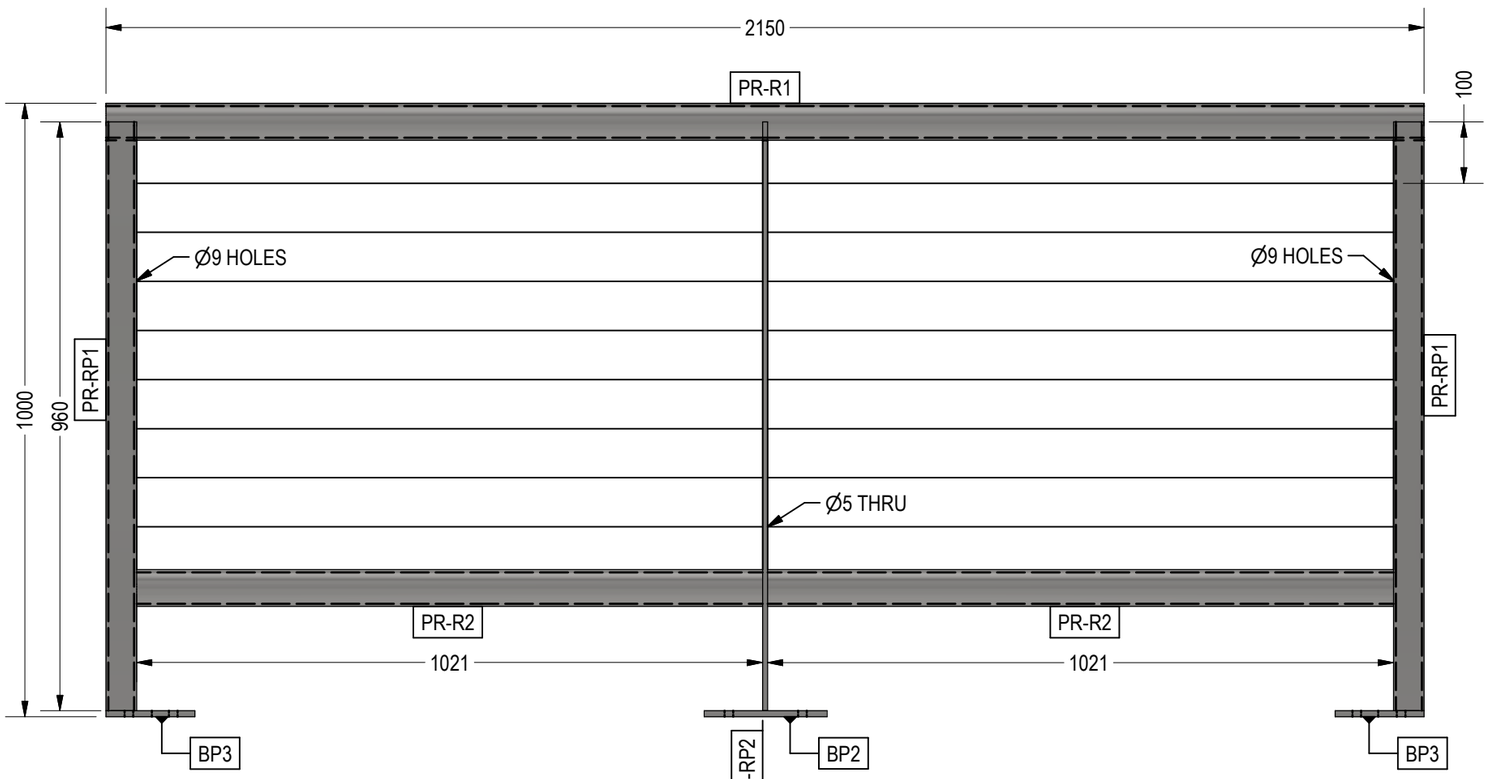

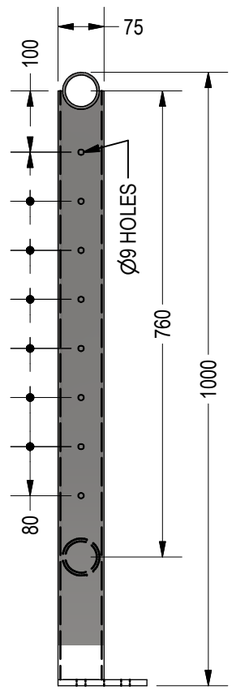

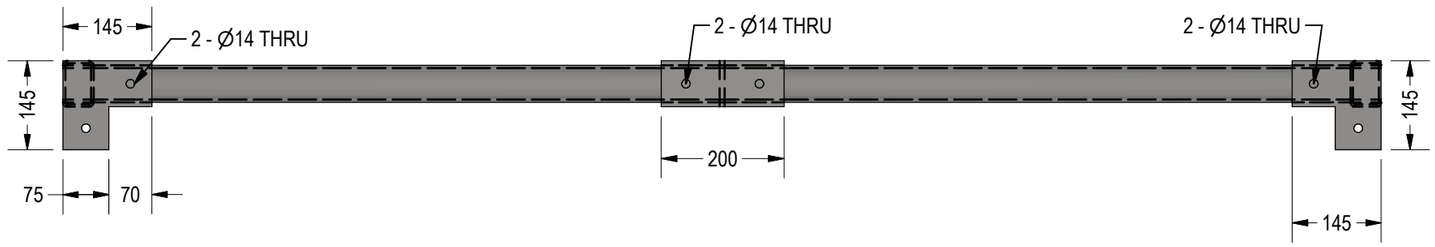


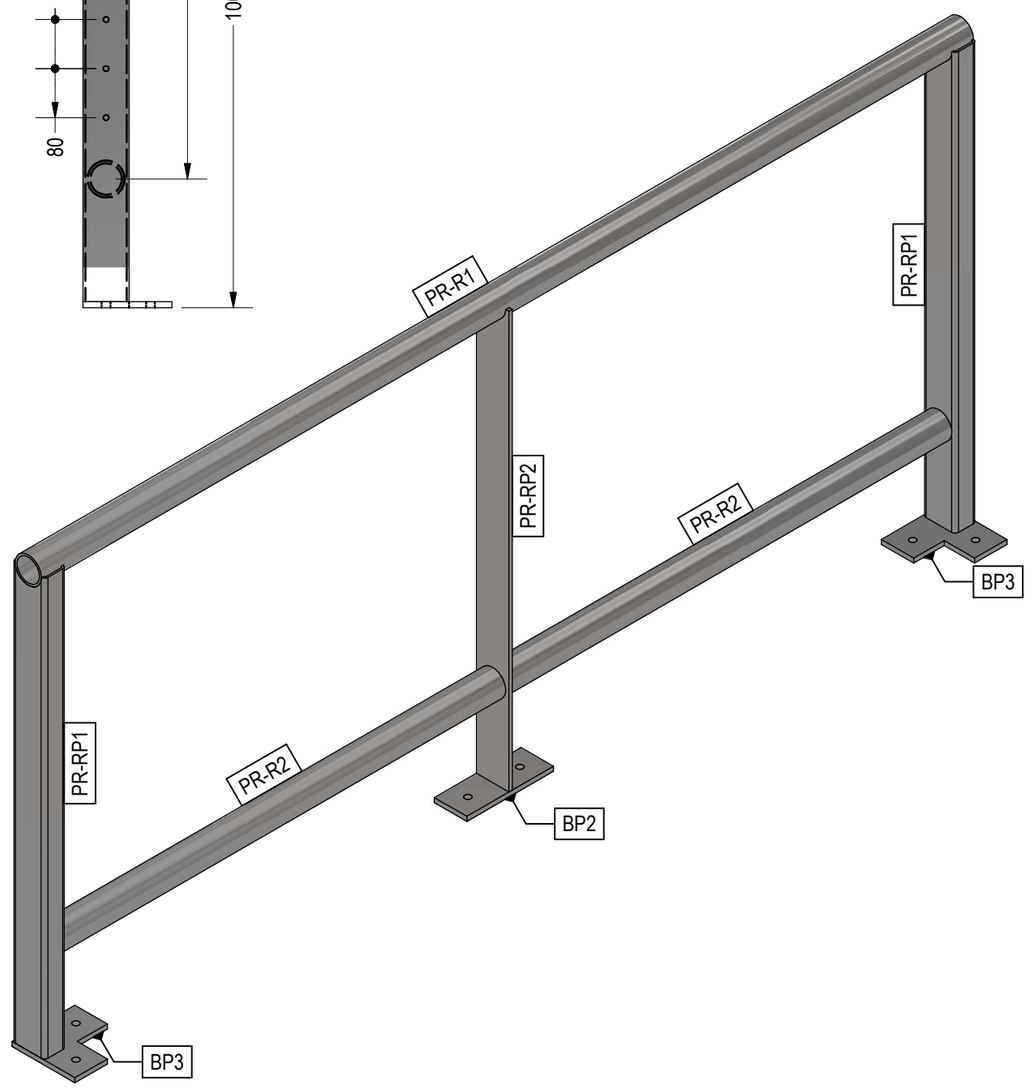



	Reg.	Date
		26/06/2025

MATERIAL LIST

MARK	SECTION PROPERTY	LENGTH	UNIT	QTY	TOTAL QTY
PR-RP1	RHS 75x50x4.0	960 mm	1	2	2
PR-R3	CHS 60.3x4.5	1500 mm	1	1	1
PR-R4	CHS 60.3x4.5	1400 mm	1	1	1
BP2	PL 75x50x10	N/A	1	1	1
BP3	PL 145x145x10	N/A	1	2	2

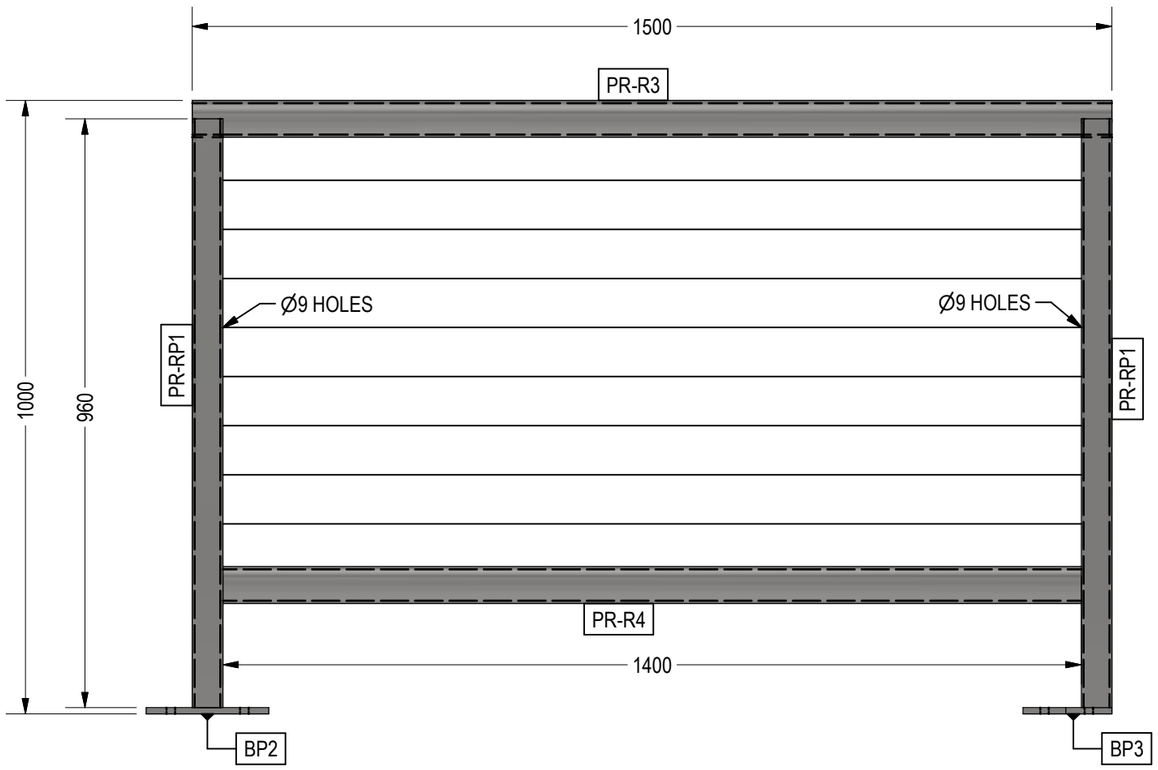

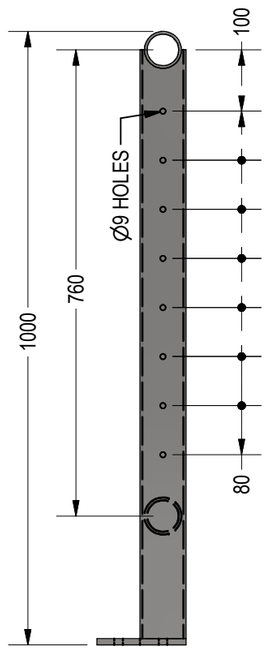

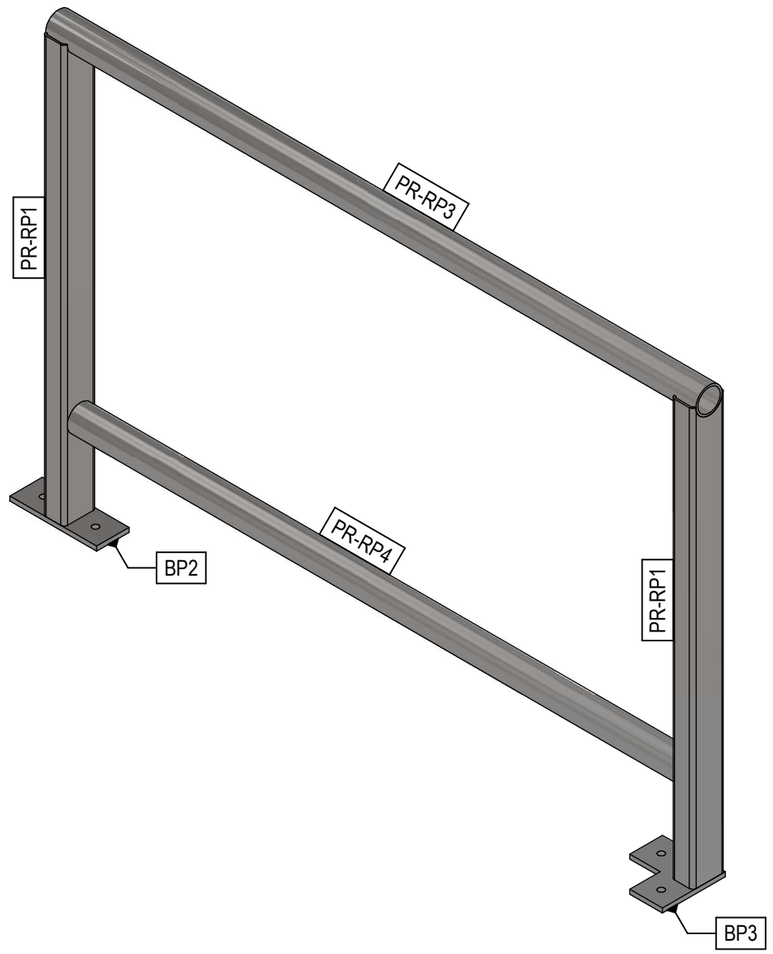






Reg.	Date
	26/06/2025

MATERIAL LIST

MARK	SECTION PROPERTY	LENGTH	UNIT	QTY	TOTAL QTY
PR-RP1	RHS 75x50x4.0	960 mm	1	2	2
PR-RP2	FLAT 75x8.0	960 mm	1	1	1
PR-R5	CHS 60.3x4.5	3190 mm	1	1	1
PR-R6	CHS 60.3x4.5	1450 mm	1	1	1
PR-R7	CHS 60.3x4.5	1632 mm	1	1	1
BP2	PL 75x50x10	N/A	1	1	1
BP3	PL 145x145x10	N/A	1	2	2

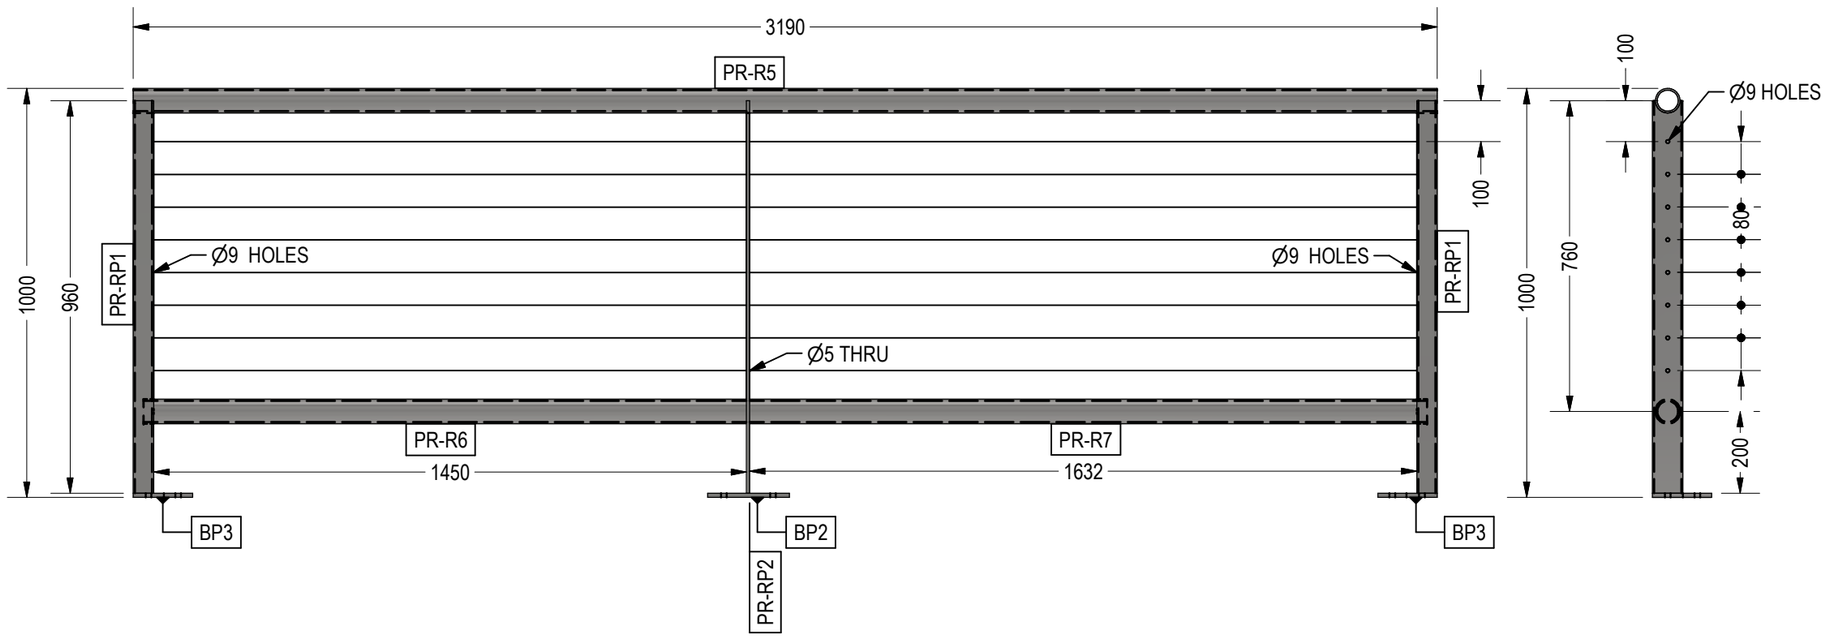

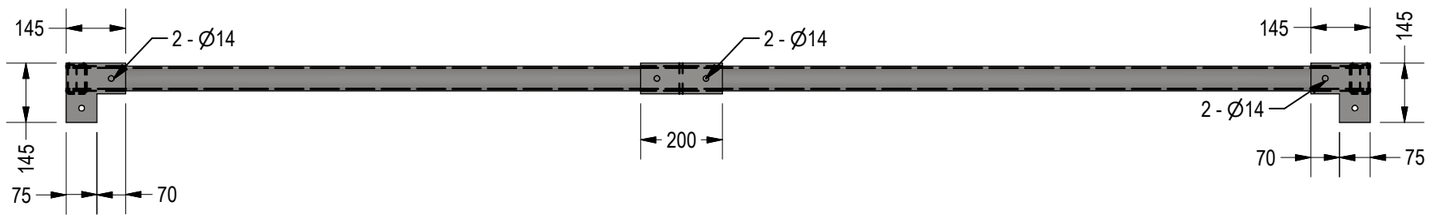


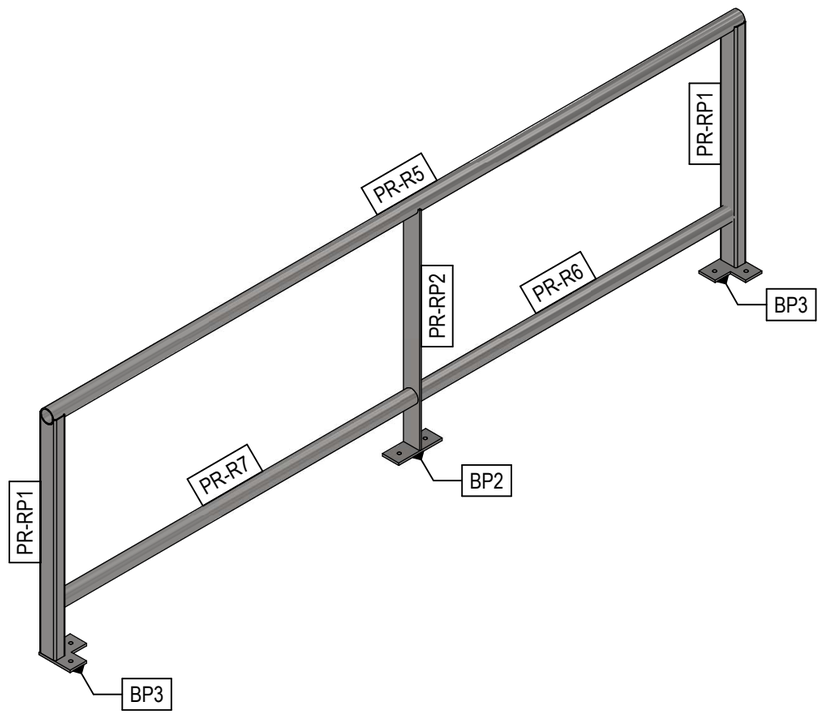



Reg.	Date
	26/06/2025

MATERIAL LIST


MARK	SECTION PROPERTY	LENGTH	UNIT	QTY	TOTAL QTY
PR-RP1	RHS 75x50x4.0	960 mm	1	2	2
PR-R8	CHS 60.3x4.5	1590 mm	1	1	1
PR-R9	CHS 60.3x4.5	1690 mm	1	1	1
BP3	PL 145x145x10	N/A	1	2	2

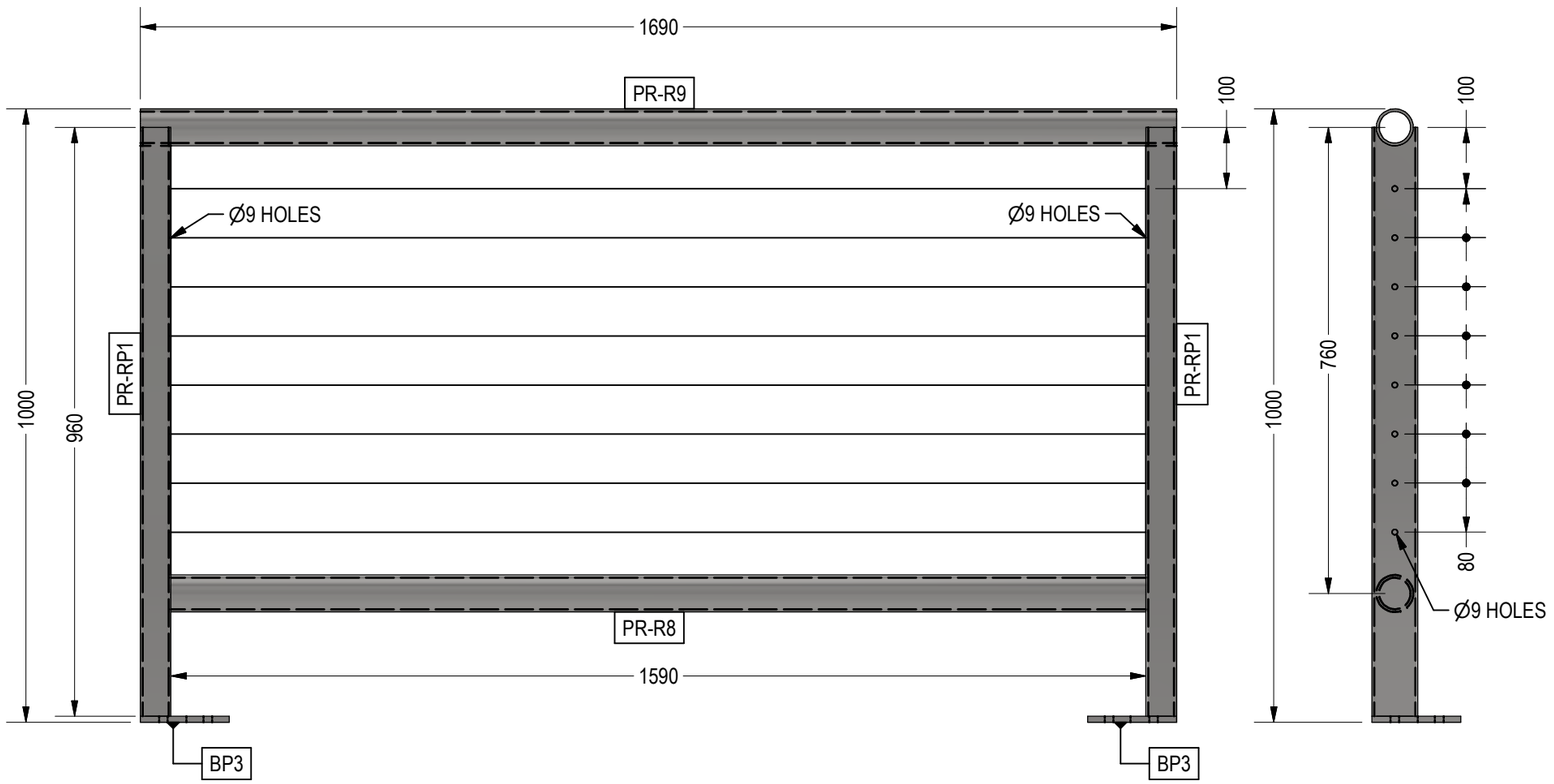

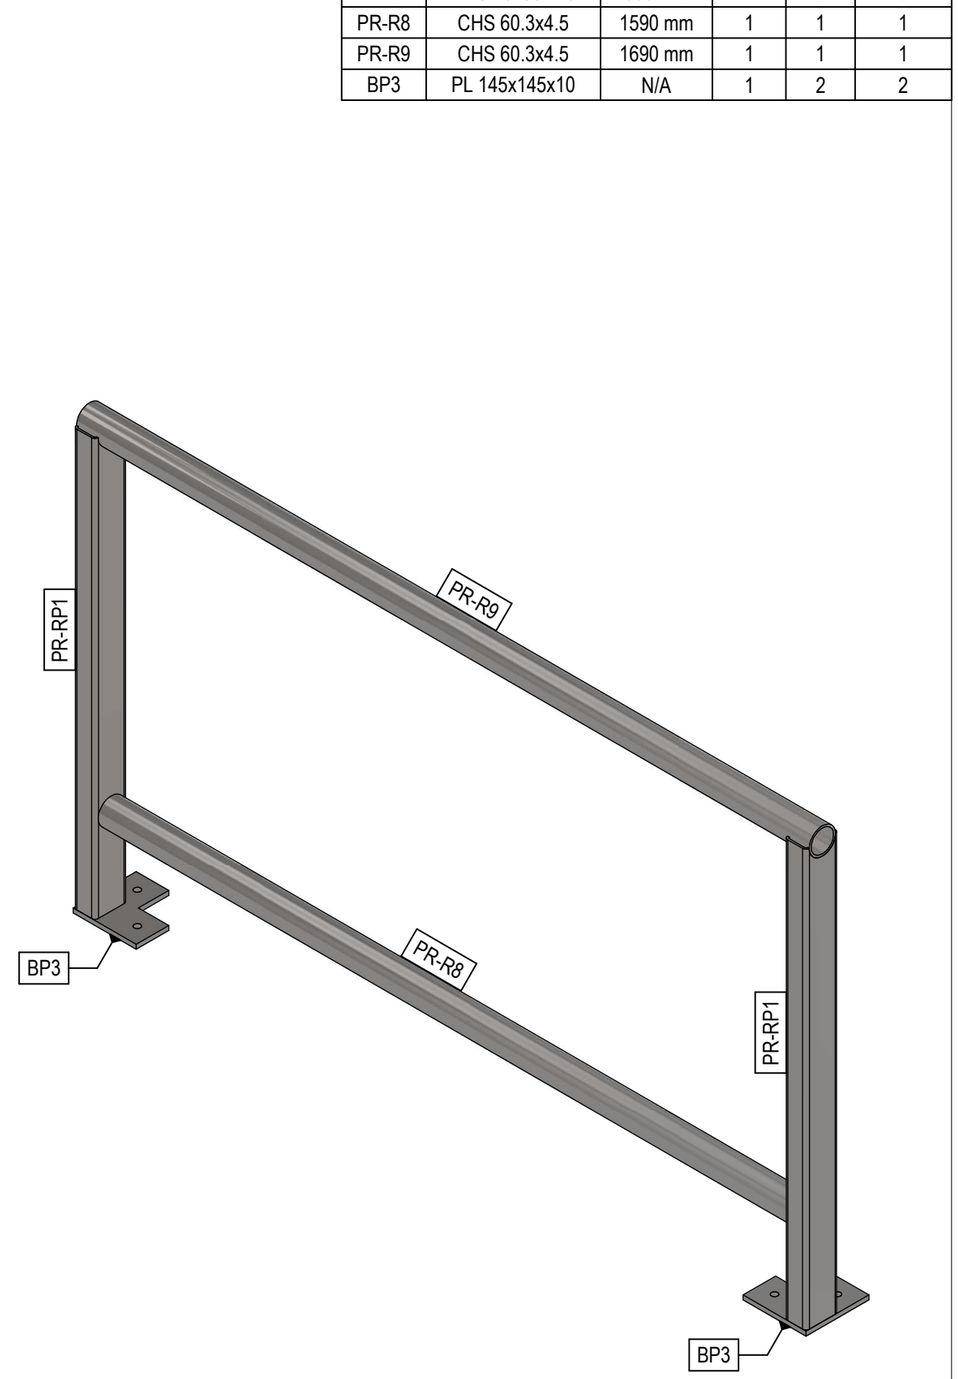

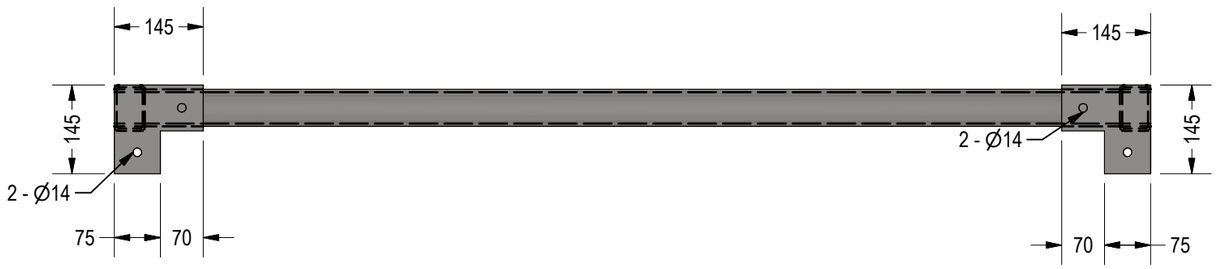


Reg.	Date
	26/06/2025

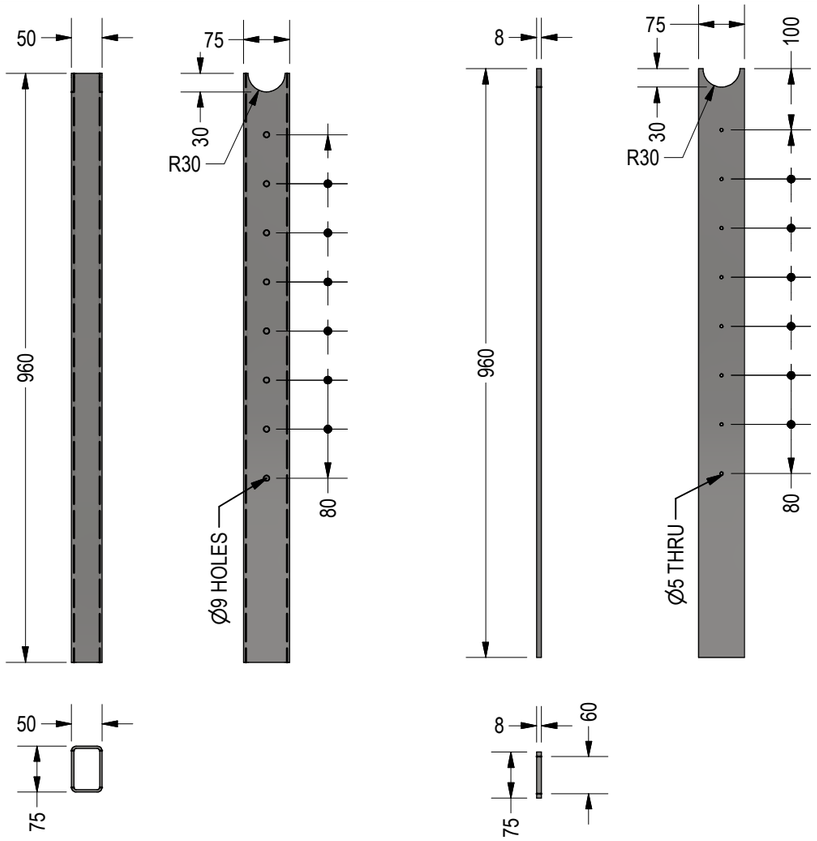


PR-RP1
SCALE 1:10


PR-RP2
SCALE 1:10

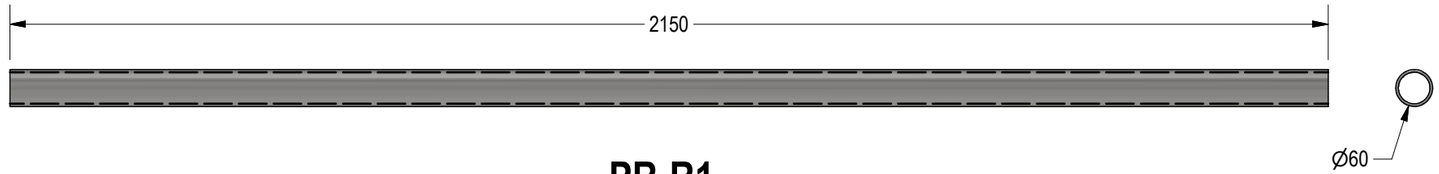


PR-R1
SCALE 1:10

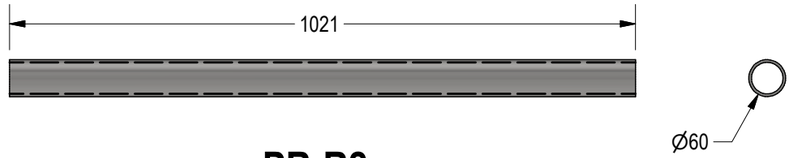


PR-R2
SCALE 1:10

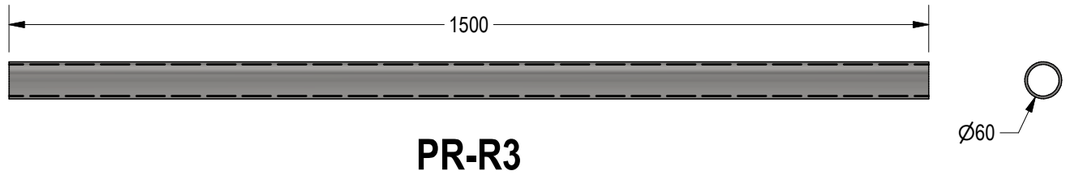


PR-R3
SCALE 1:10

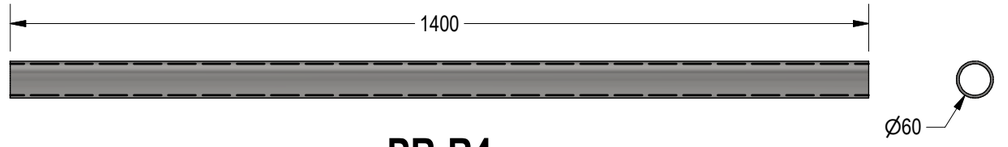


PR-R4
SCALE 1:10

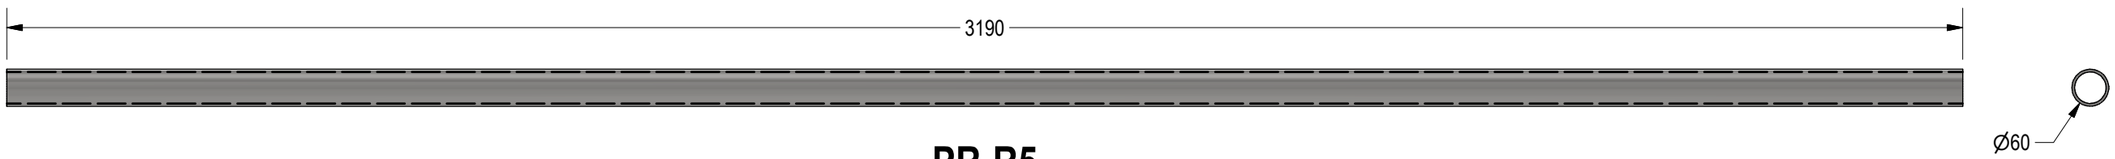


PR-R5
SCALE 1:10

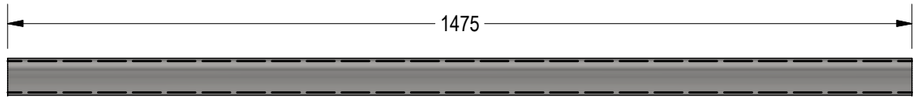


PR-R6
SCALE 1:10

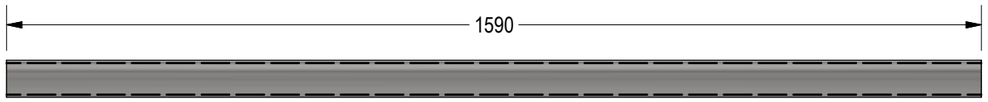

PR-R8
SCALE 1:10

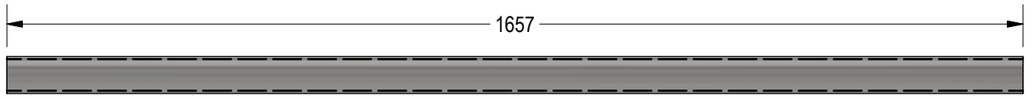

PR-R7
SCALE 1:10

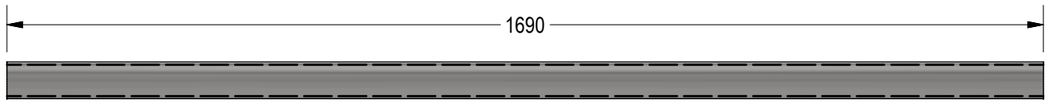

PR-R9
SCALE 1:10

Reg.	Date
	26/06/2025